HOUSETYPE SCHEDULE

06.3201	BRAMWELL	9 No.
06.3204	LEYBOURNE	1 No.
3 BED SEMI/TERRACED HOUSES		10 No.
06.2206	MAYFORD	4 No.
2 BED SEMIDETACHED HOUSES		4 No.
TOTAL No. OF DWELLINGS.		14No.

AREAS

GROSS SITE AREA ~ 0.24h/0.58ac

LEGEND

- 1.8m HIGH GREEN SCREEN
- 1.8m HIGH PANEL/FEATHER EDGE TIMBER FENCING. SEE HARD LANDSCAPING WORKS DRAWING.
- 1.0M HIGH BOW TOP METAL RAILINGS
- METAL BOLLARDS.
- INDICATES ALTERNATIVE SURFACE TREATMENT SEE SECTION 38 DRAWING FOR DETAILS
- DENOTES BIN STORAGE POSITION
- DENOTES ROTARY DRYER POSITION

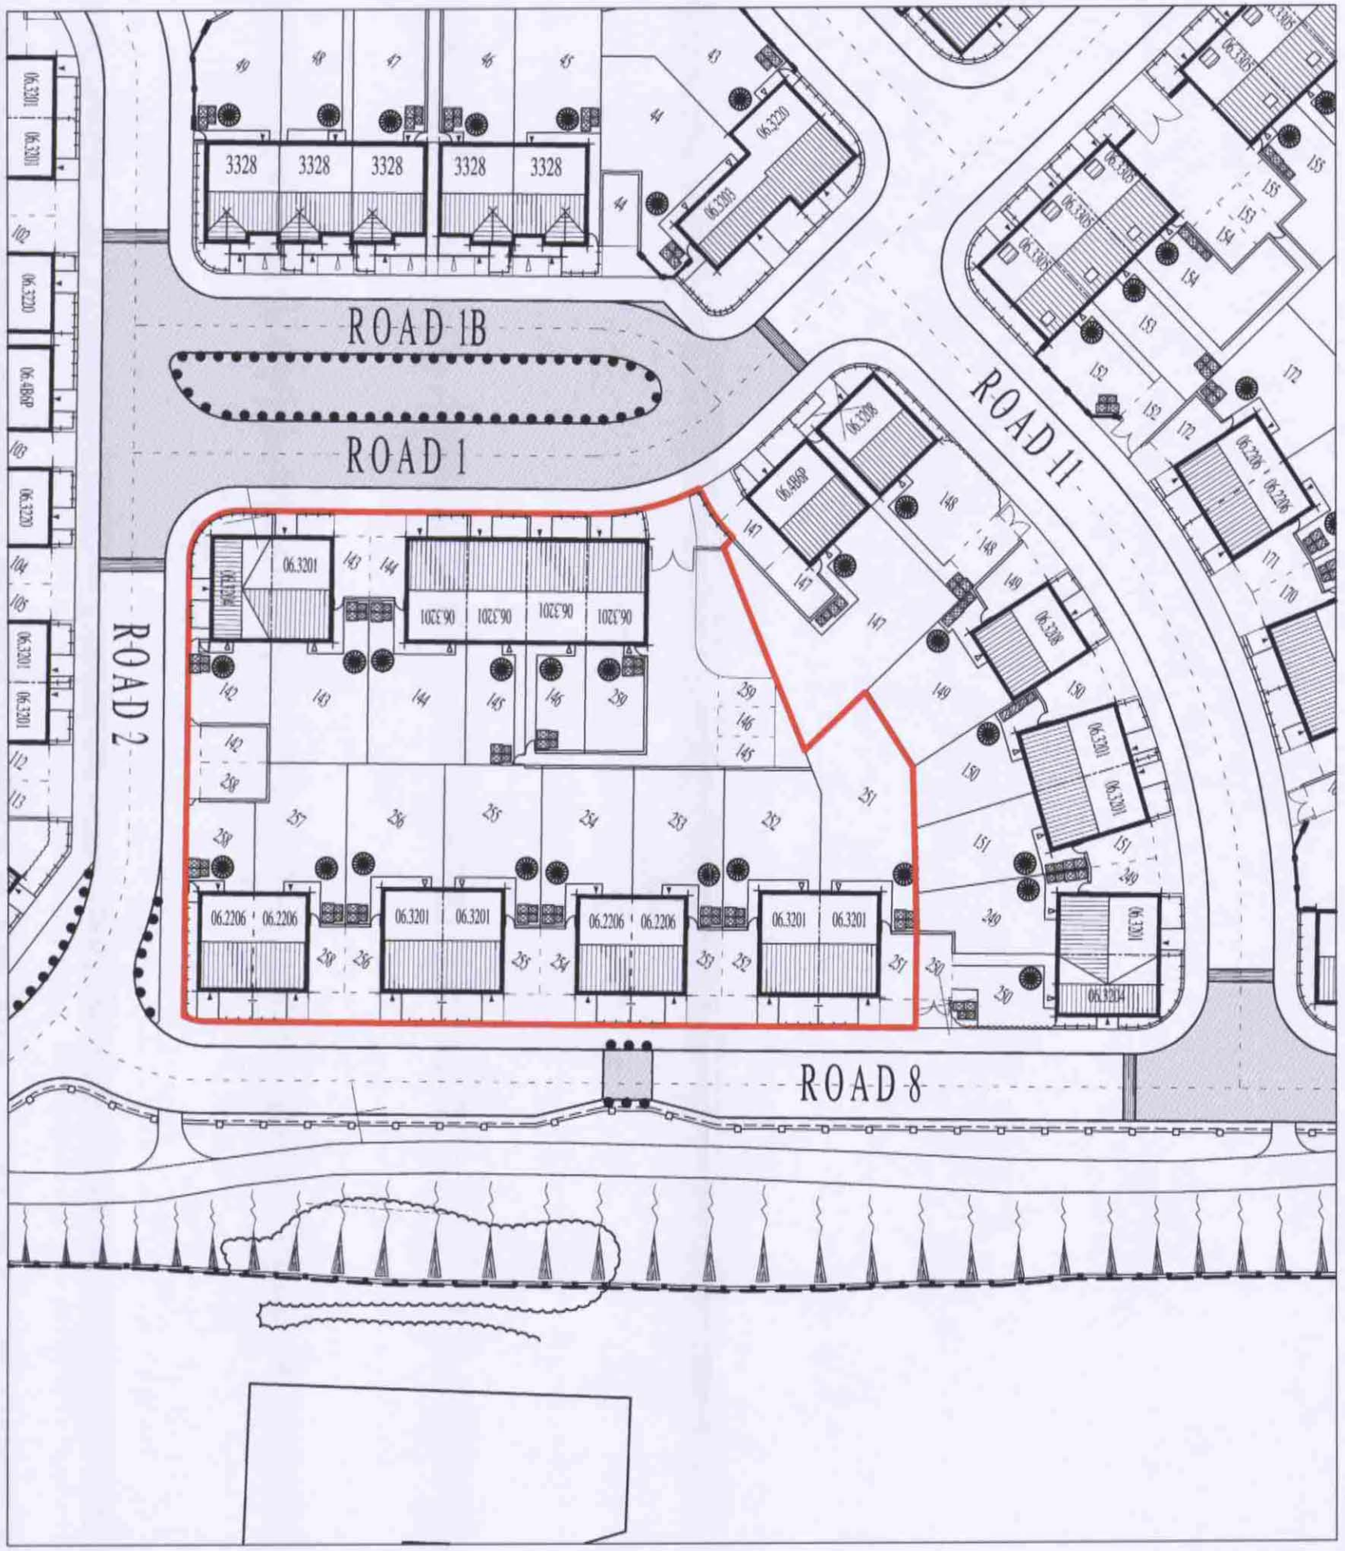

WAYLAND ROAD SOUTH, GORTON

N

REVISIONS

JOB
PROPOSED RESIDENTIAL DEVELOPMENT
WAYLAND ROAD SOUTH
GORTON

DRAWING
PLANNING LAYOUT
142-146,251-259inc

DATE: 02.02.2012	DRAWN: SJS	SCALE: 1:500

©THIS DRAWING AND THE BUILDING WORKS DEPICTED ARE THE COPYRIGHT OF J.S.BLOOR (WILMSLOW) LIMITED AND MAY NOT BE REPRODUCED OR AMENDED EXCEPT BY WRITTEN PERMISSION. NO LIABILITY WILL BE ACCEPTED FOR AMENDMENTS MADE BY OTHER PERSONS.

BLOOR HOMES®

J.S.BLOOR (WILMSLOW) LTD.

JS BLOOR (WILMSLOW) LIMITED,
DEAN COURT, 85 ADLINGTON ROAD
WILMSLOW, CHESHIRE SK9 2BT
TELEPHONE 01625 539762 FACSIMILE 01625 546828

DRAWING No: C048_AAH4784_03 142-146,251-259inc