MIRAMAR GROVE VILLAGE

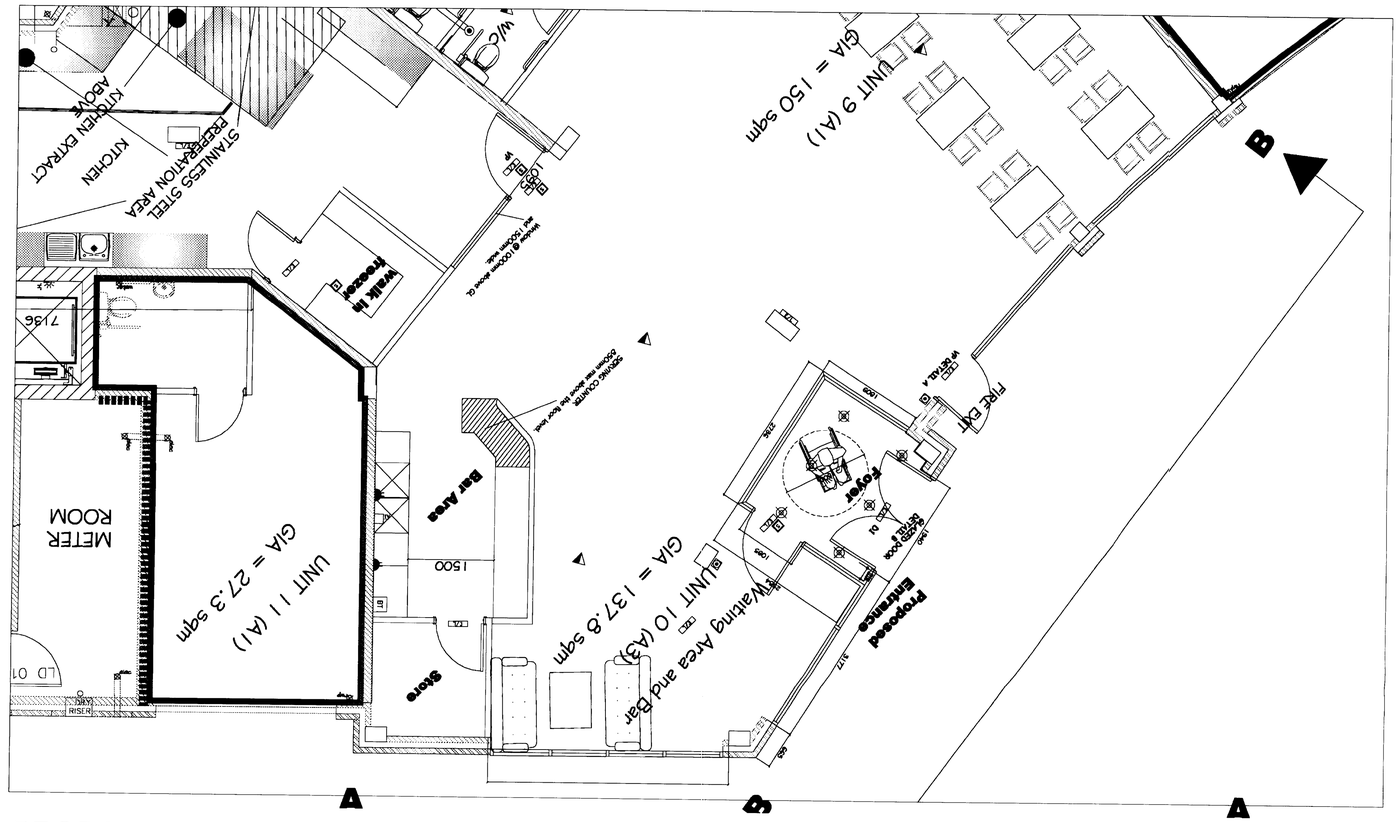

PROPOSED LAYOUT 1:50



FRONT ELEVATION 1:50

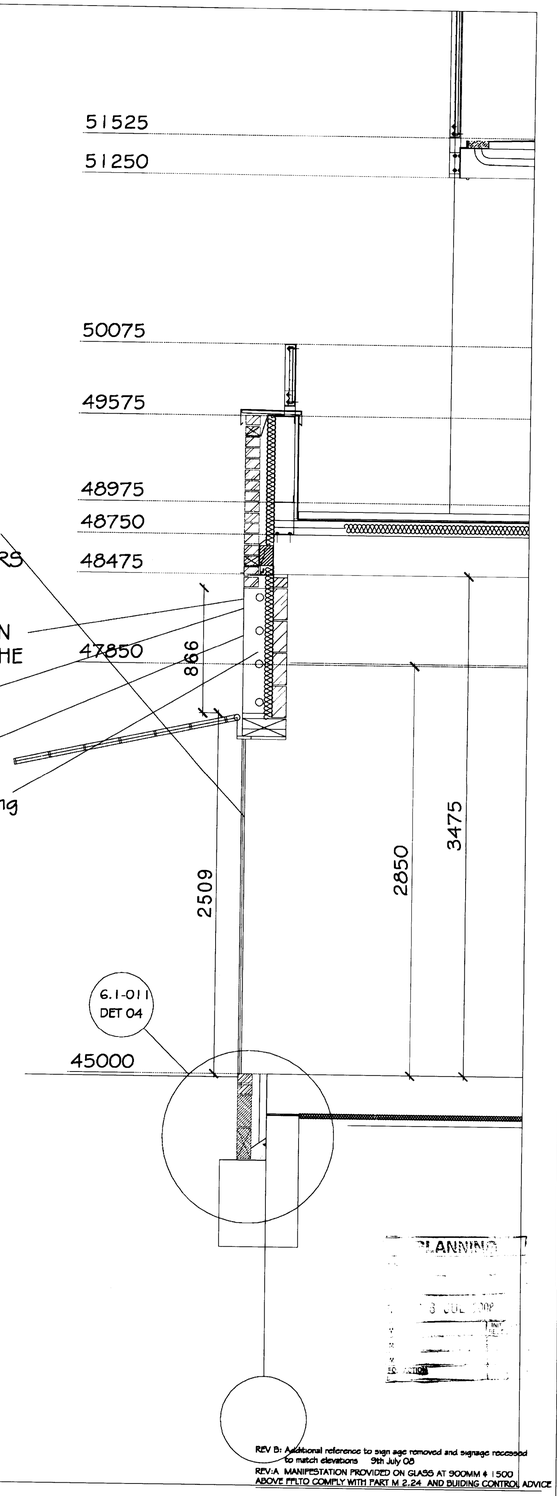

SECTION 1:20

PLANNING

REV B: Additional reference to sign age removed and signage recessed to match elevations Sht July 08
REV A MANIFESTATION PROVIDED ON GLASS AT 900MM & 1500 ABOVE FFLTO COMPLY WITH PART M 2.24 AND BUILDING CONTROL ADVICE

SITE
GROVE VILLAGE,
PYMOUTH GROVE, MANCHESTER

DRAWING TITLE
PLANNING DRAWINGS

DRAWING NO
12-01-04