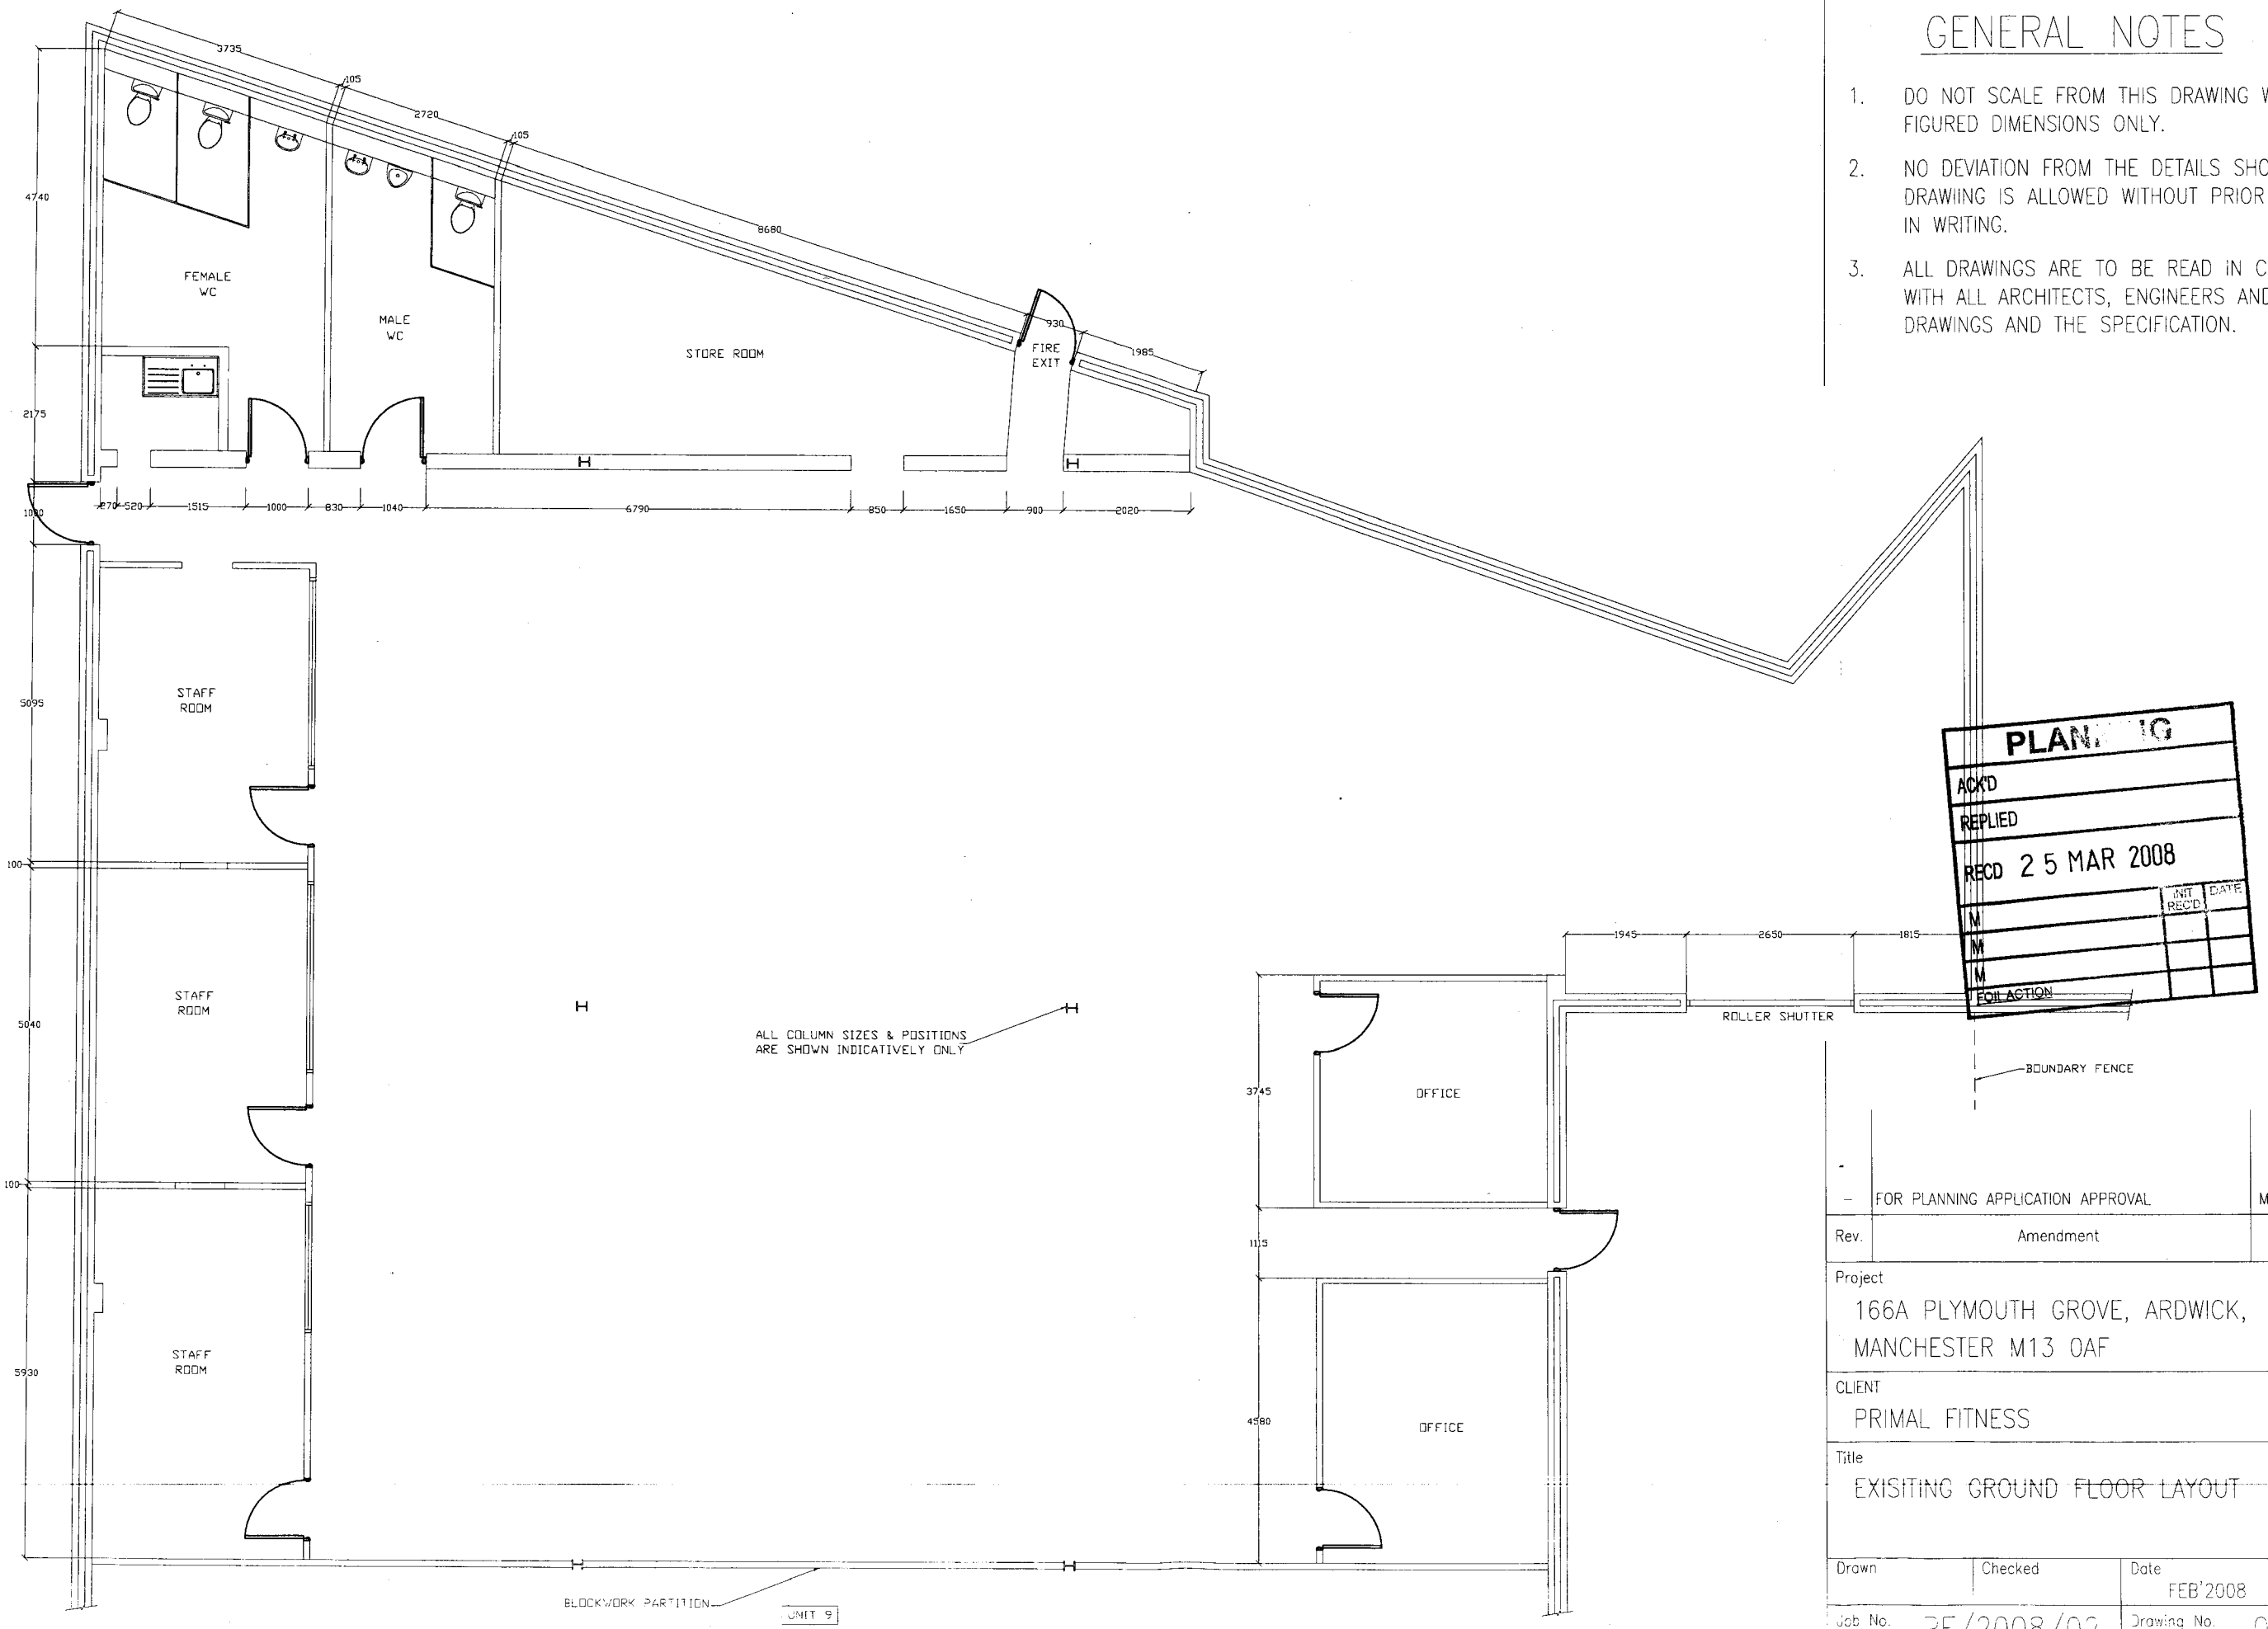


GENERAL NOTES

1. DO NOT SCALE FROM THIS DRAWING WORK TO FIGURED DIMENSIONS ONLY.
2. NO DEVIATION FROM THE DETAILS SHOWN ON THIS DRAWIING IS ALLOWED WITHOUT PRIOR PERMISSION IN WRITING.
3. ALL DRAWINGS ARE TO BE READ IN CONJUNCTION WITH ALL ARCHITECTS, ENGINEERS AND SPECIALISTS DRAWINGS AND THE SPECIFICATION.

PLANNING
ACK'D
REPLIED
RECD 25 MAR 2008
UNIT REC'D | DATE
M
M
M
FOR ACTION

Rev.	Amendment	Date	By	Chkd
-	FOR PLANNING APPLICATION APPROVAL	MAR"08		

Project
166A PLYMOUTH GROVE, ARDWICK, MANCHESTER M13 0AF

CLIENT
PRIMAL FITNESS

Title
EXISITING GROUND ~~FLOOR~~ LAYOUT

Drawn	Checked	Date	Scale
		FEB'2008	1:100@A3

Job No. PF/2008/02 | Drawing No. 01 -