
Not to scale

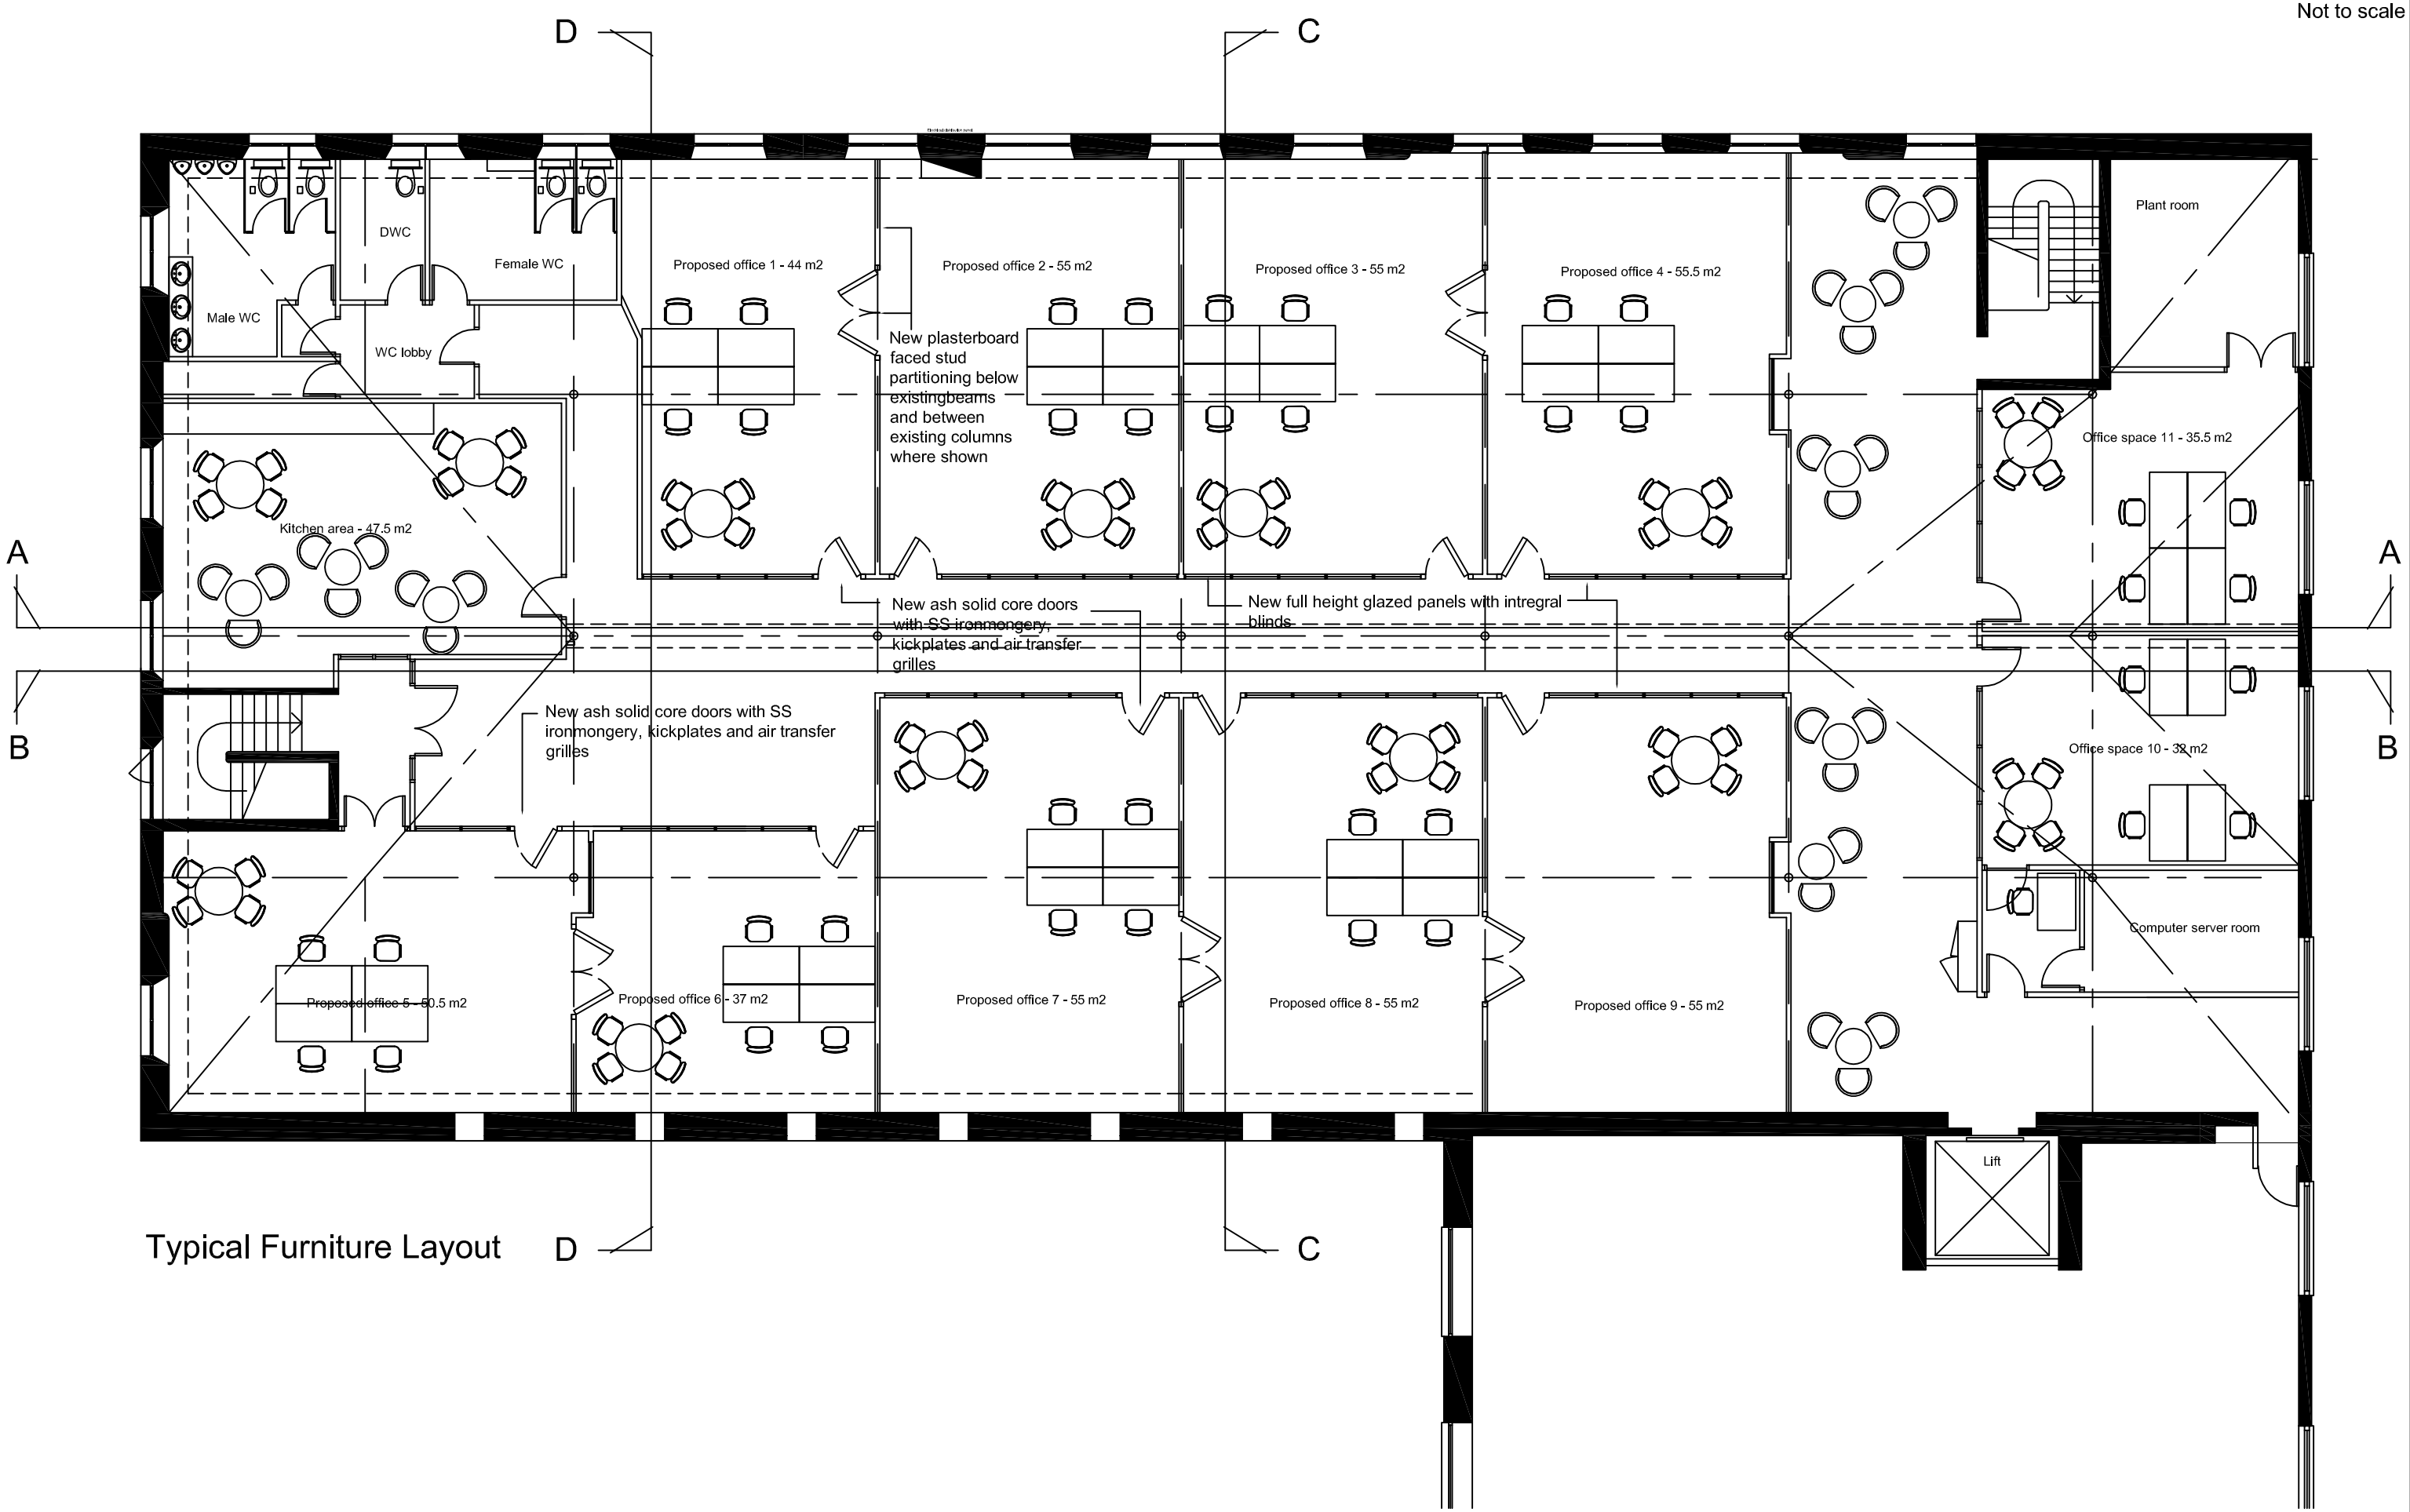

Typical Furniture Layout

Site
MINSHULL HOUSE

Revisions
N / A

Manchester Metropolitan University
Facilities
Ormond Building
Lower Ormond Street
Manchester
M15 6BX

Project
Minshull house 3rd Floor

Drawing
Proposed alterations
Option 3 Furniture Layout
(11 Offices)

Drawn	Scale	Date	Project No.	Drawing No.	Revision
CC	1:125@A3	02 / 2010	1086	104	