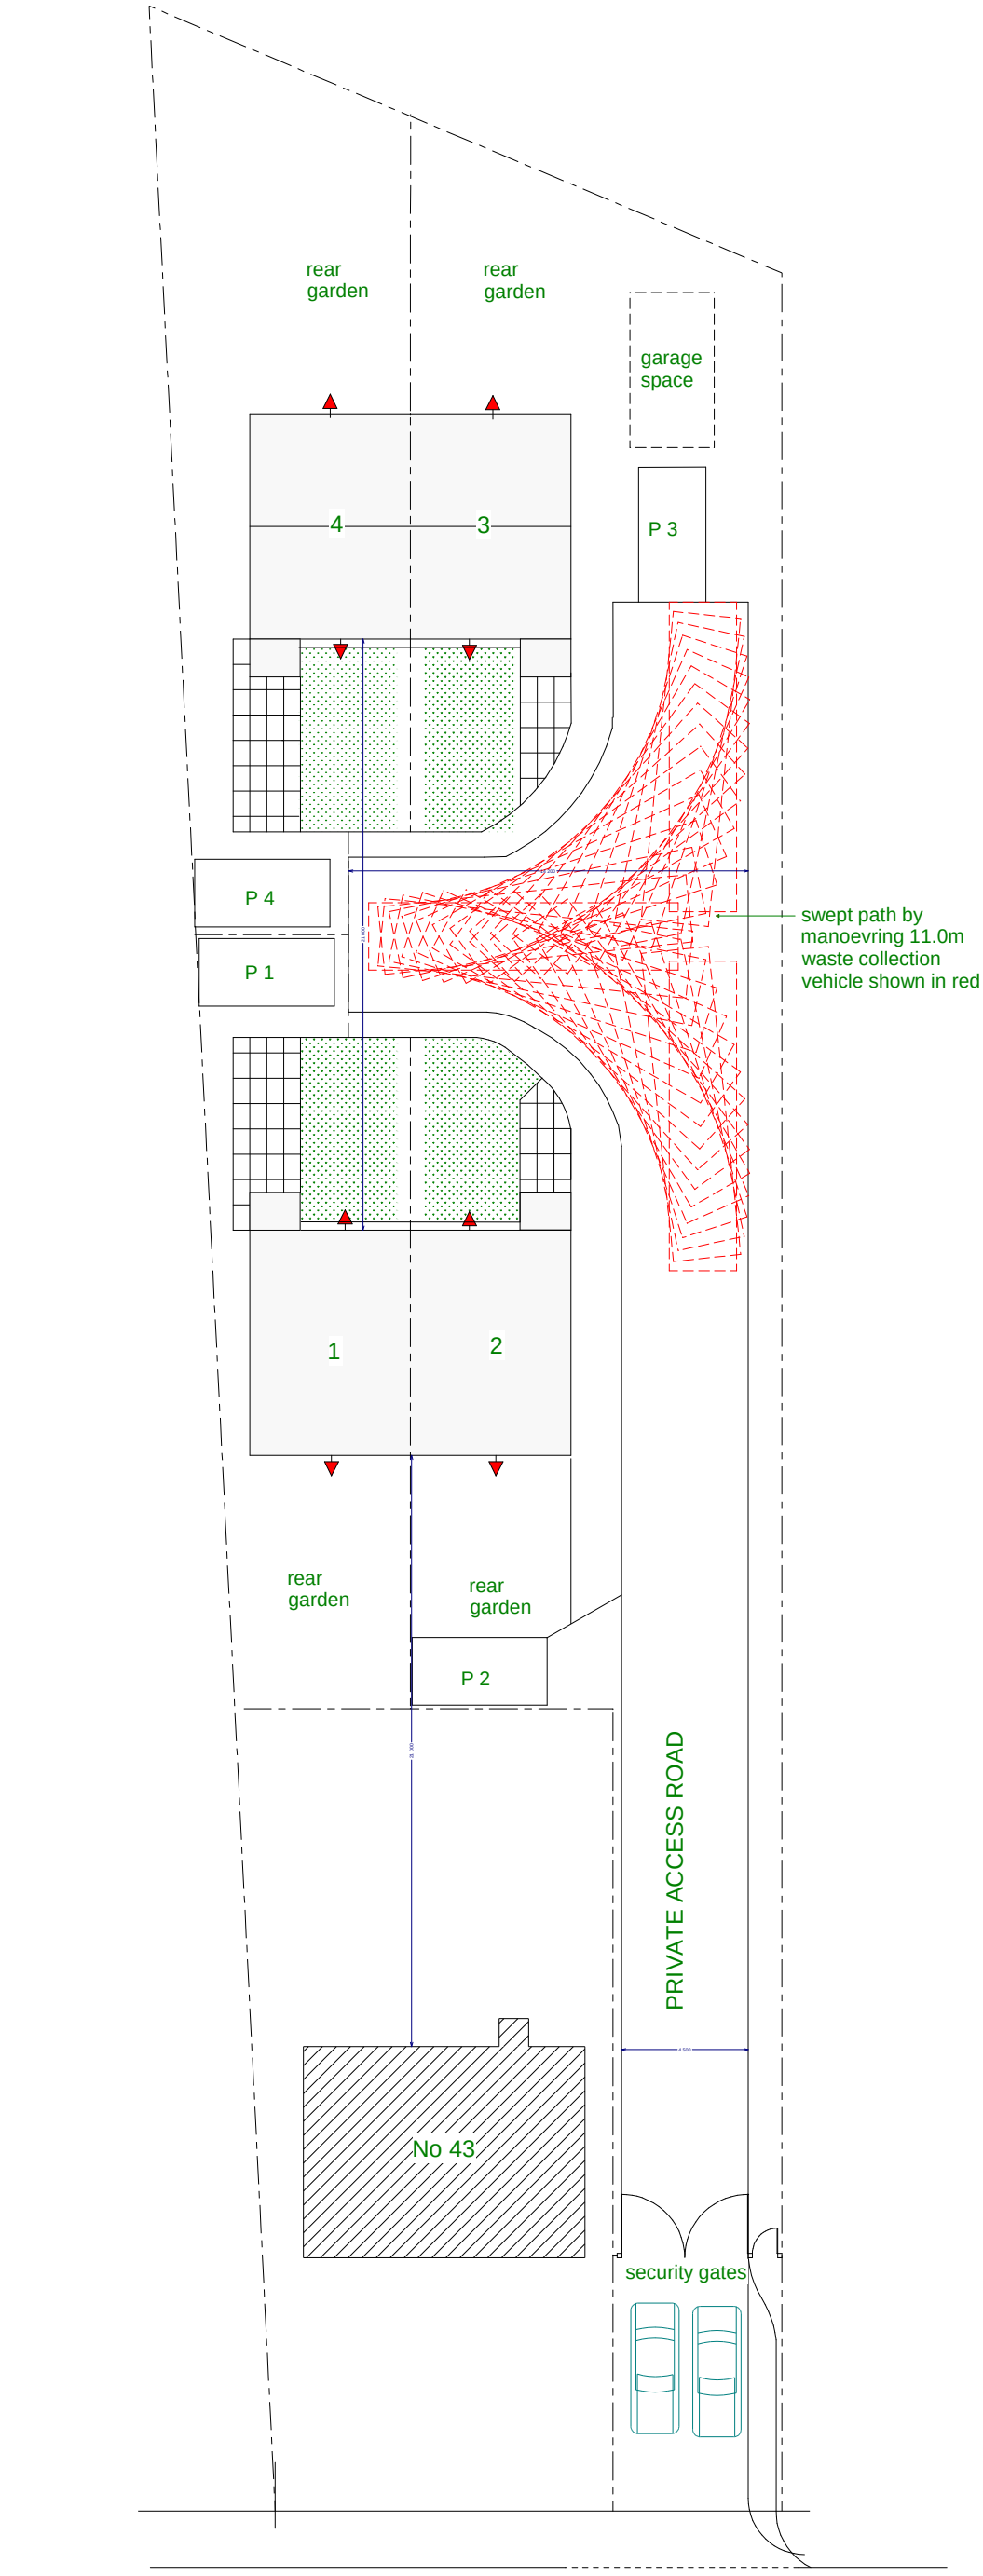

N

REAR OF 43 WHERNSIDE AVENUE,
MOSTON, MANCHESTER M40 9PN
drwg no.: 750/3 scale: 1/250
drawn by: gff date: 18.04.08
VEHICULAR CIRCULATION