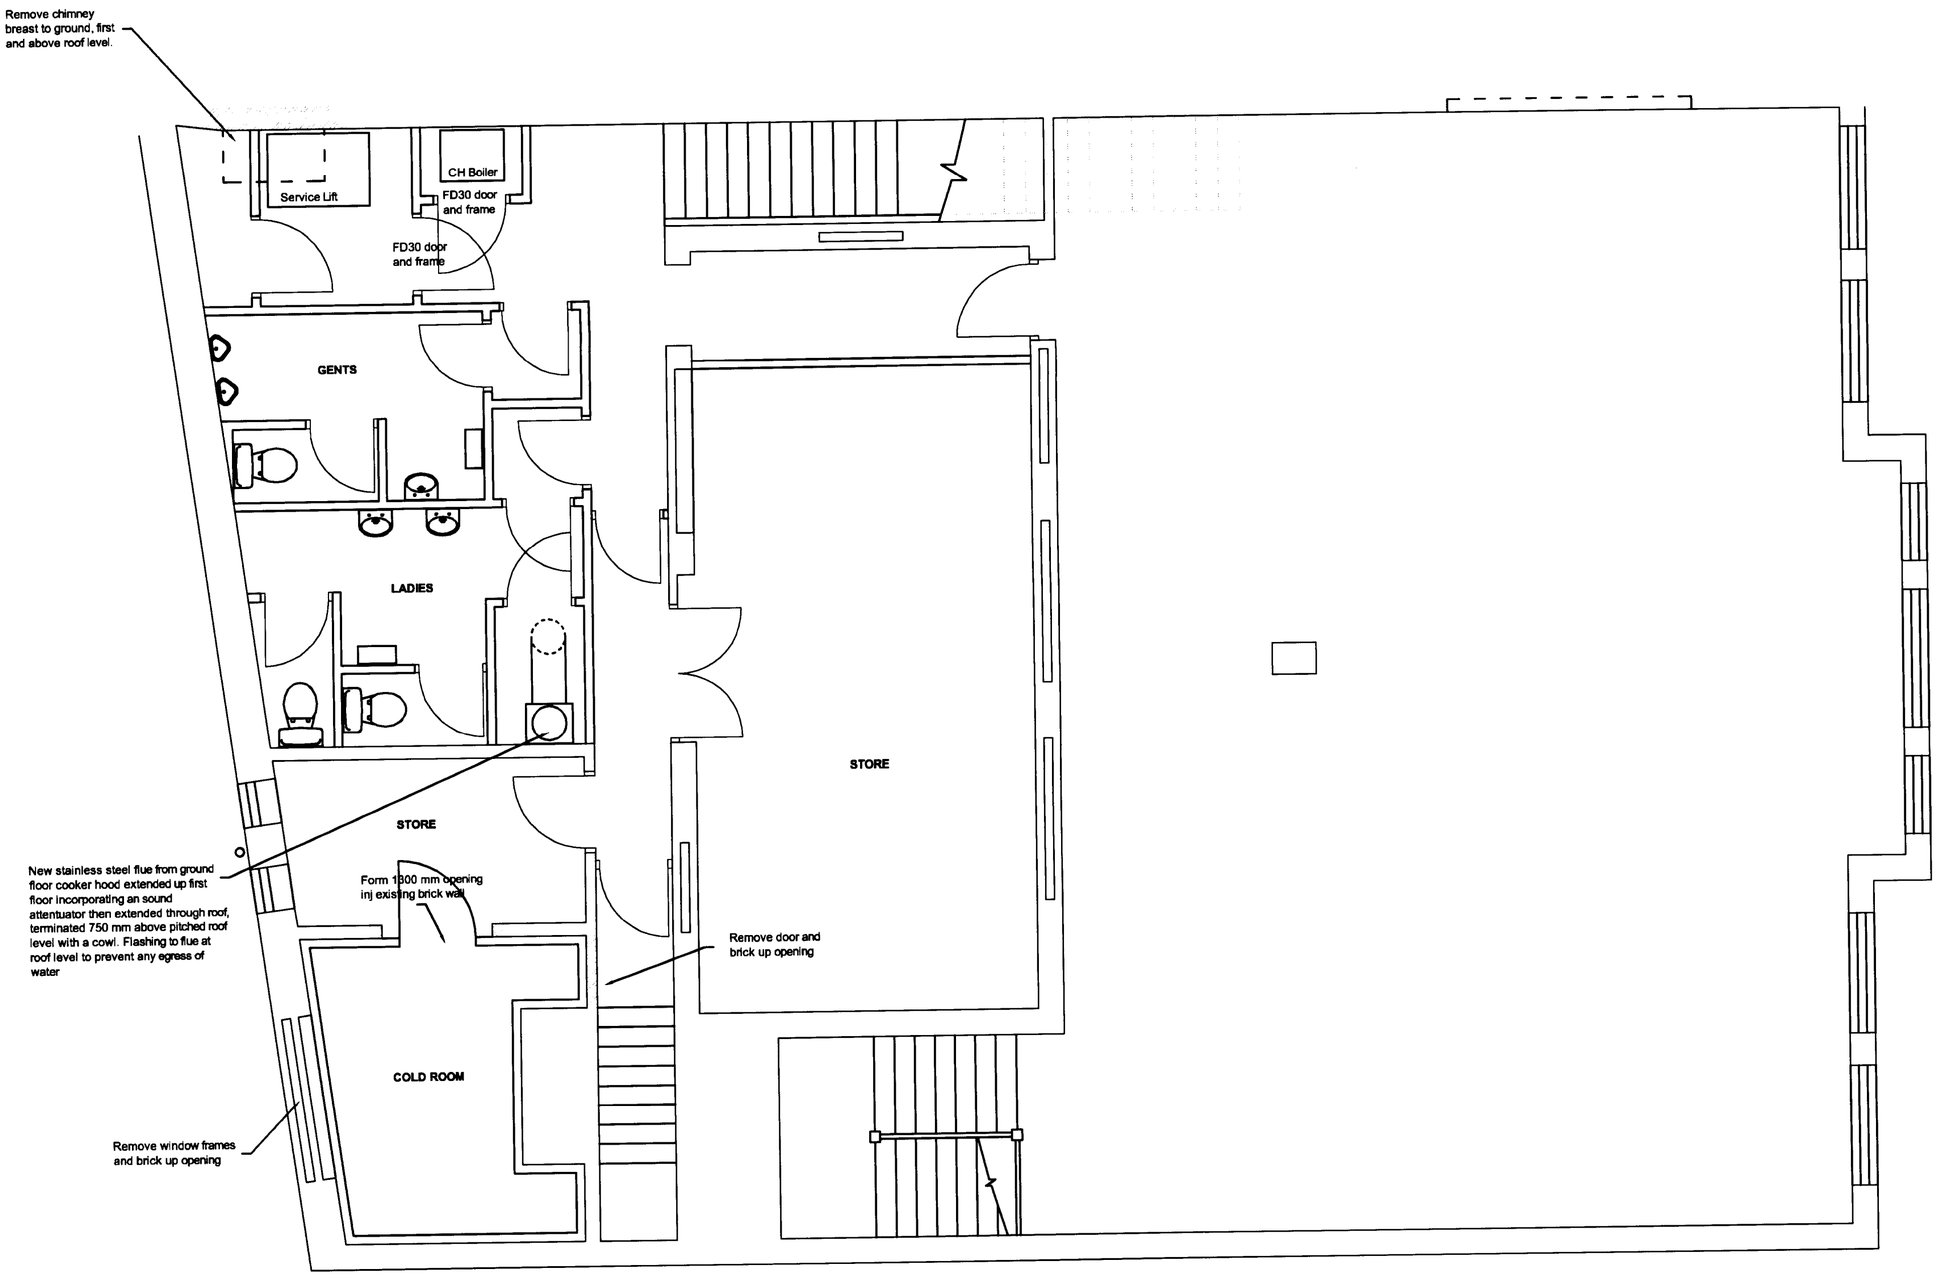


PLANNING
ACK'D
RECEIVED
RECD - 8 APR 2008
DATE
1
1
1
REVISION

Project Title
378 Cheetham Hill Road, Manchester M8 9LS

Drawing Title
First Floor Plan - proposed

Scale
1:50

Project No.
HE 202

Drawing No.
004

Issue
A

A2