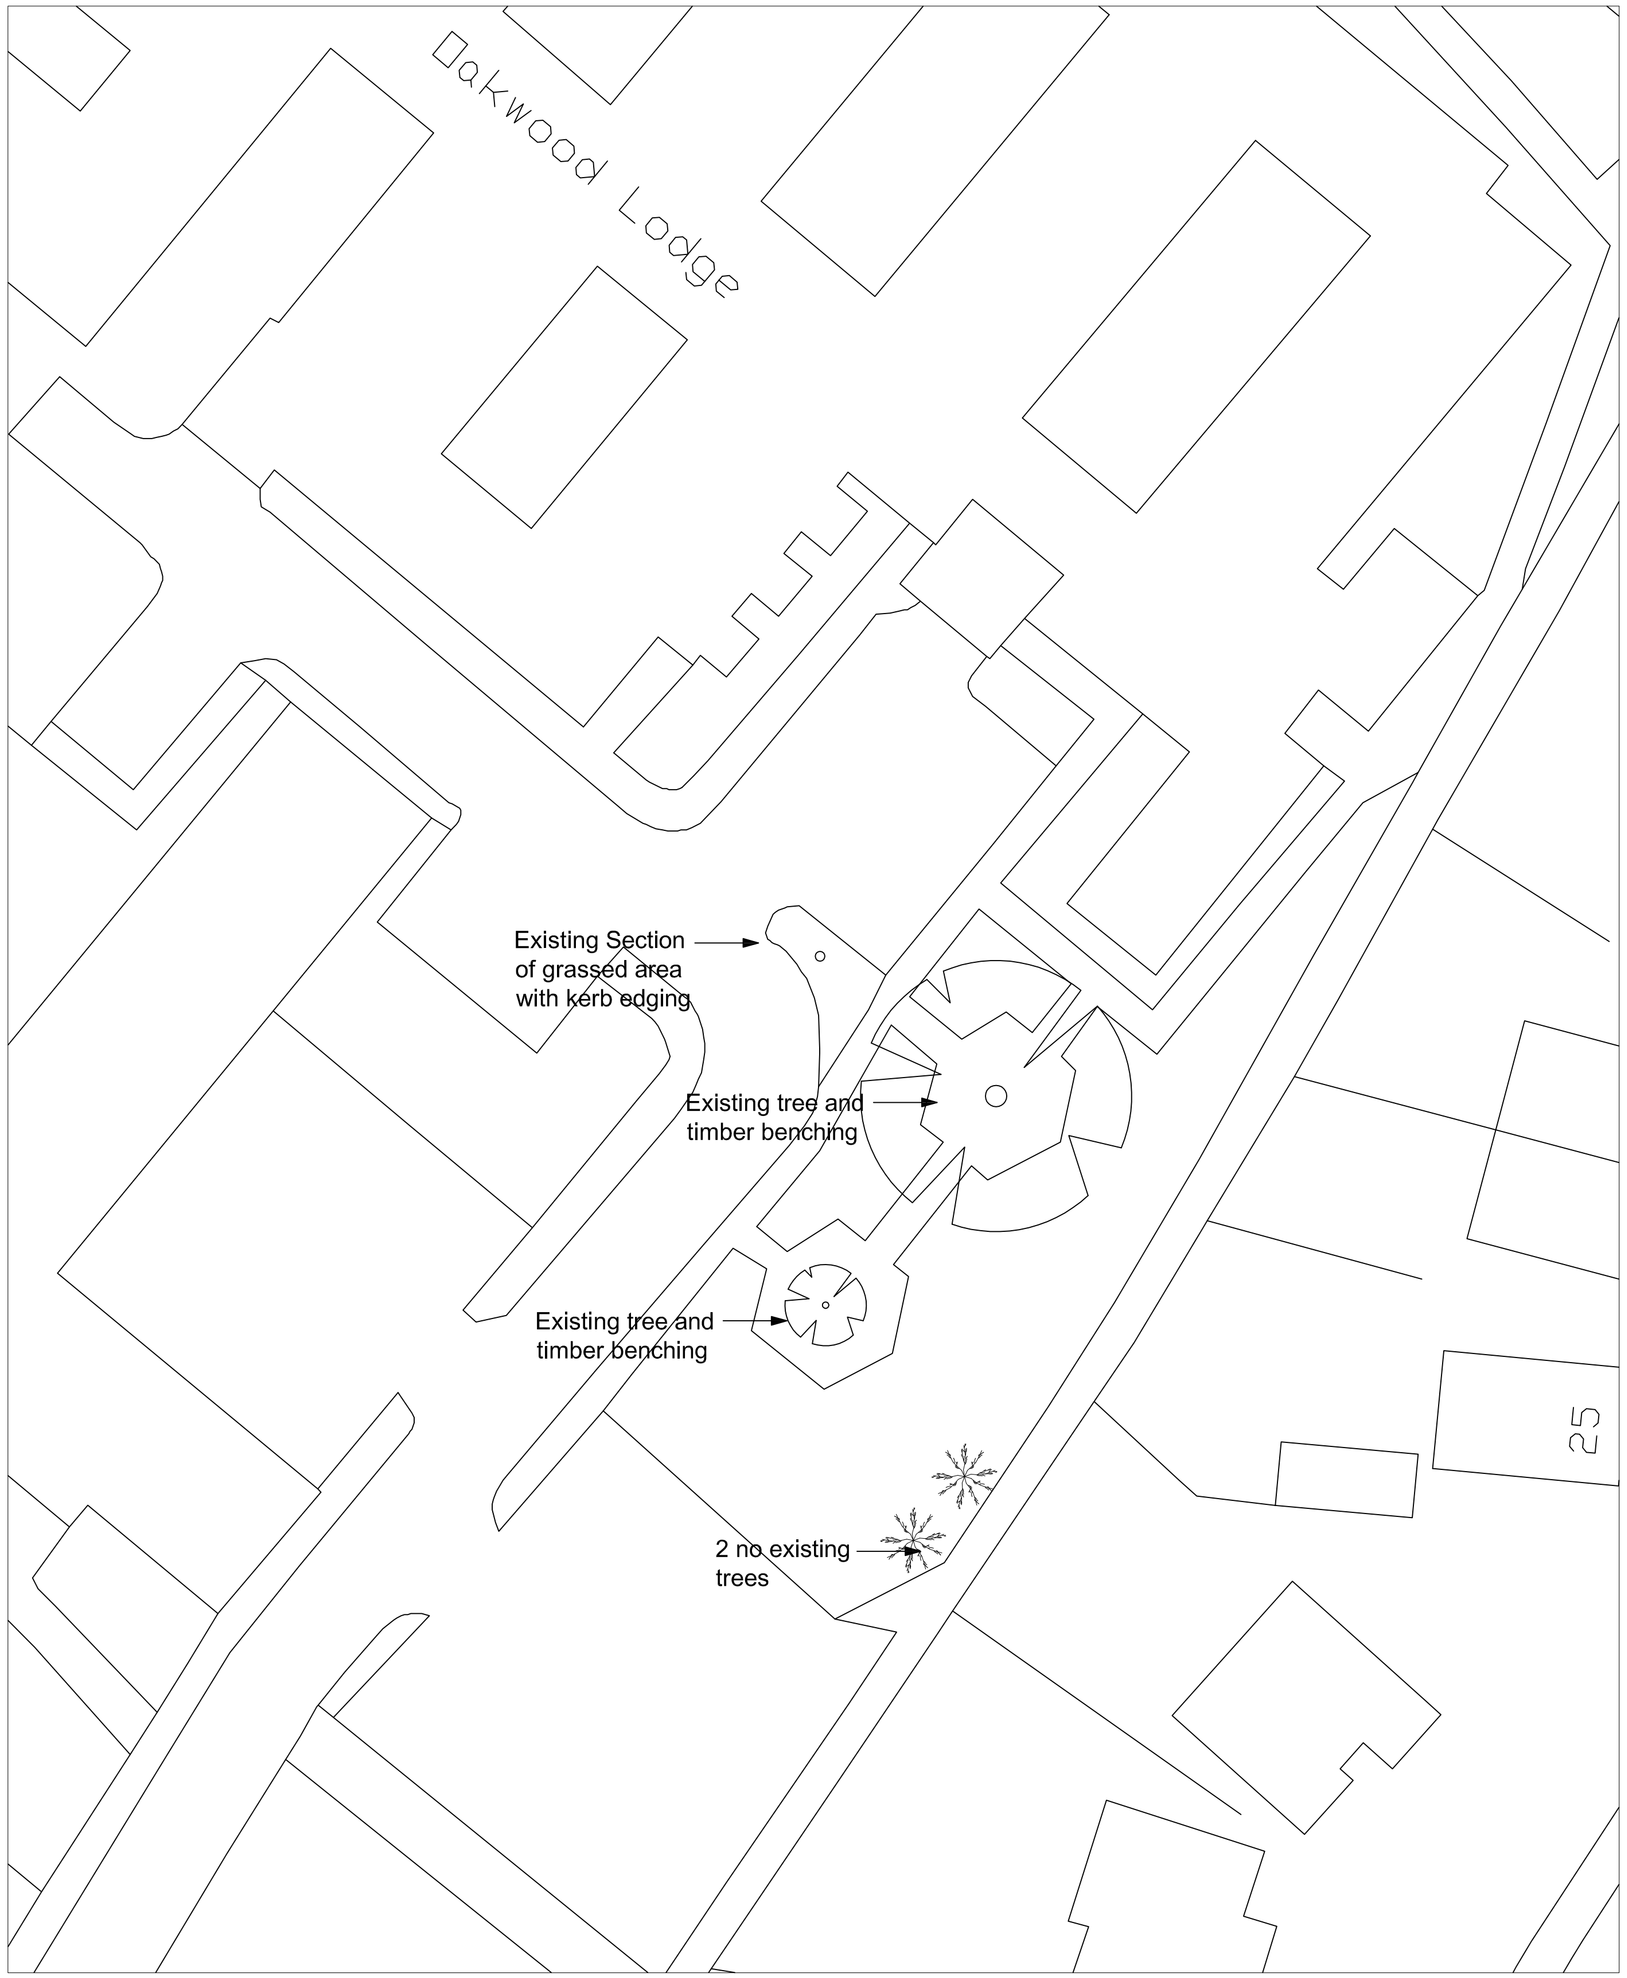

Existing Site Plan 1:200

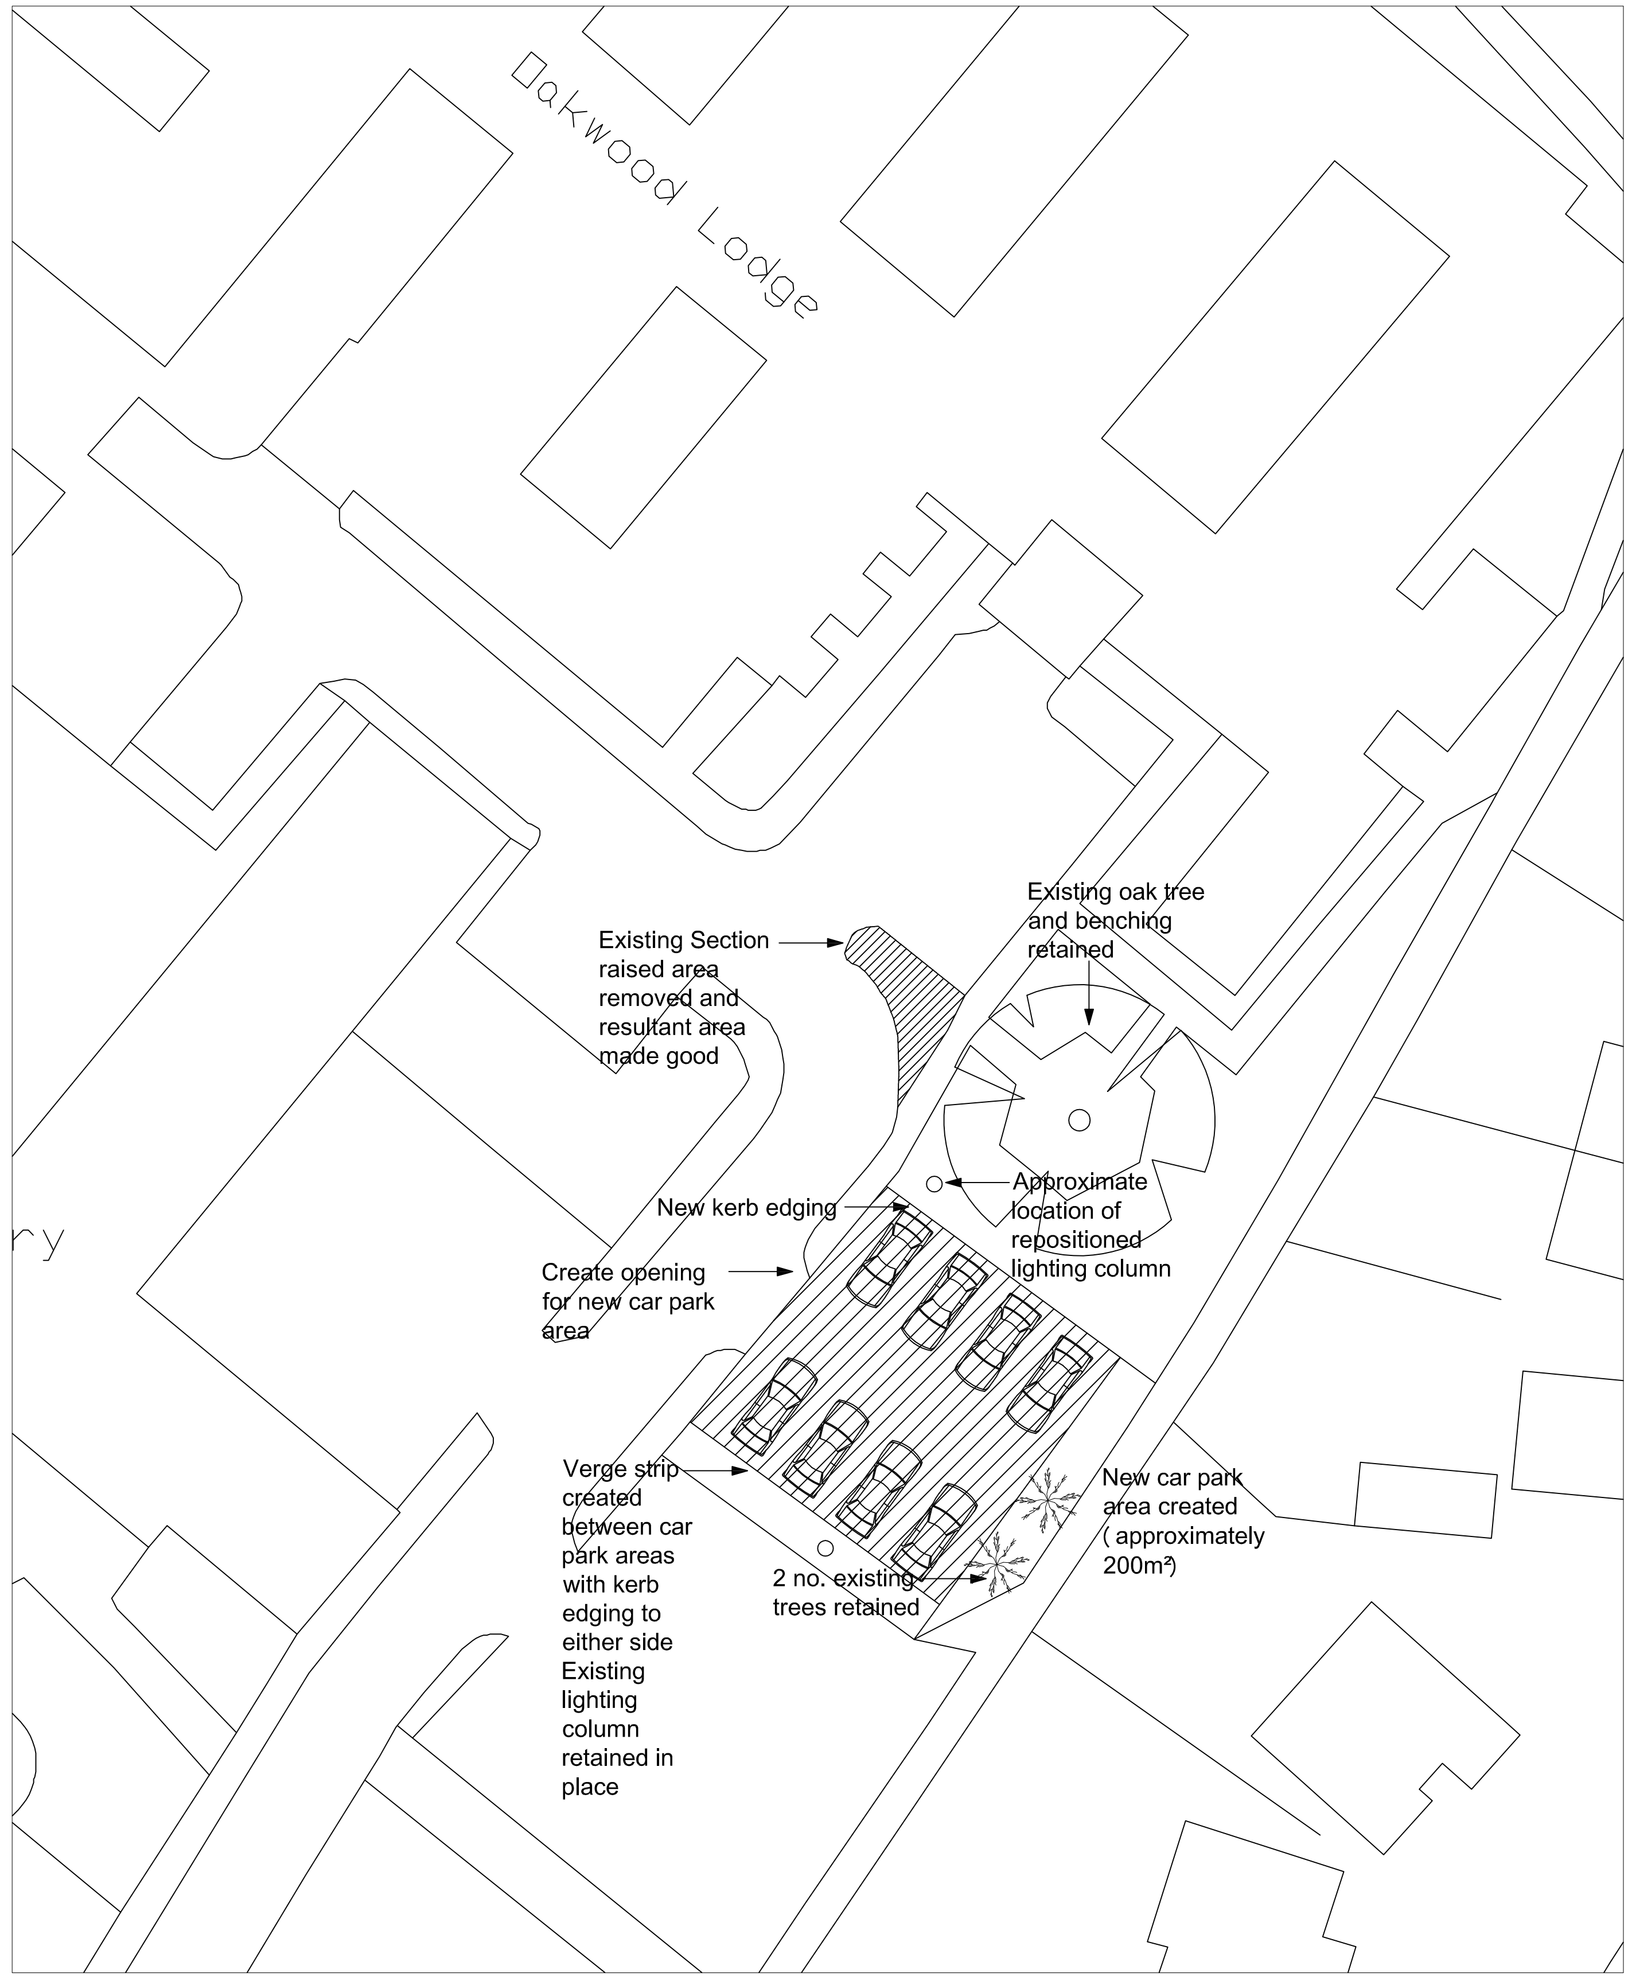

Proposed Site Plan 1:200

Rev	Description	Date	by	chkd

MANCHESTER CITY COUNCIL
Corporate Technical Services Group
4th floor Heron House
47 Lloyd St
Manchester
M2 5LE

JOB TITLE
OAKWOOD_RESOURCE_CENTRE
AMP_WORKS

DRAWING TITLE
SITE_PLAN_AND_CAR_PARK_WORKS

COMPUTER FILE	DATE	SCALE	DRAWN	CHECKED
FILE_FOLDER_NAME FILE_NAME LAYOUT_NAME	01.2012	1:200	CH	

JOB NO.	DRAWING NO.	REVISION
SS36477	11	