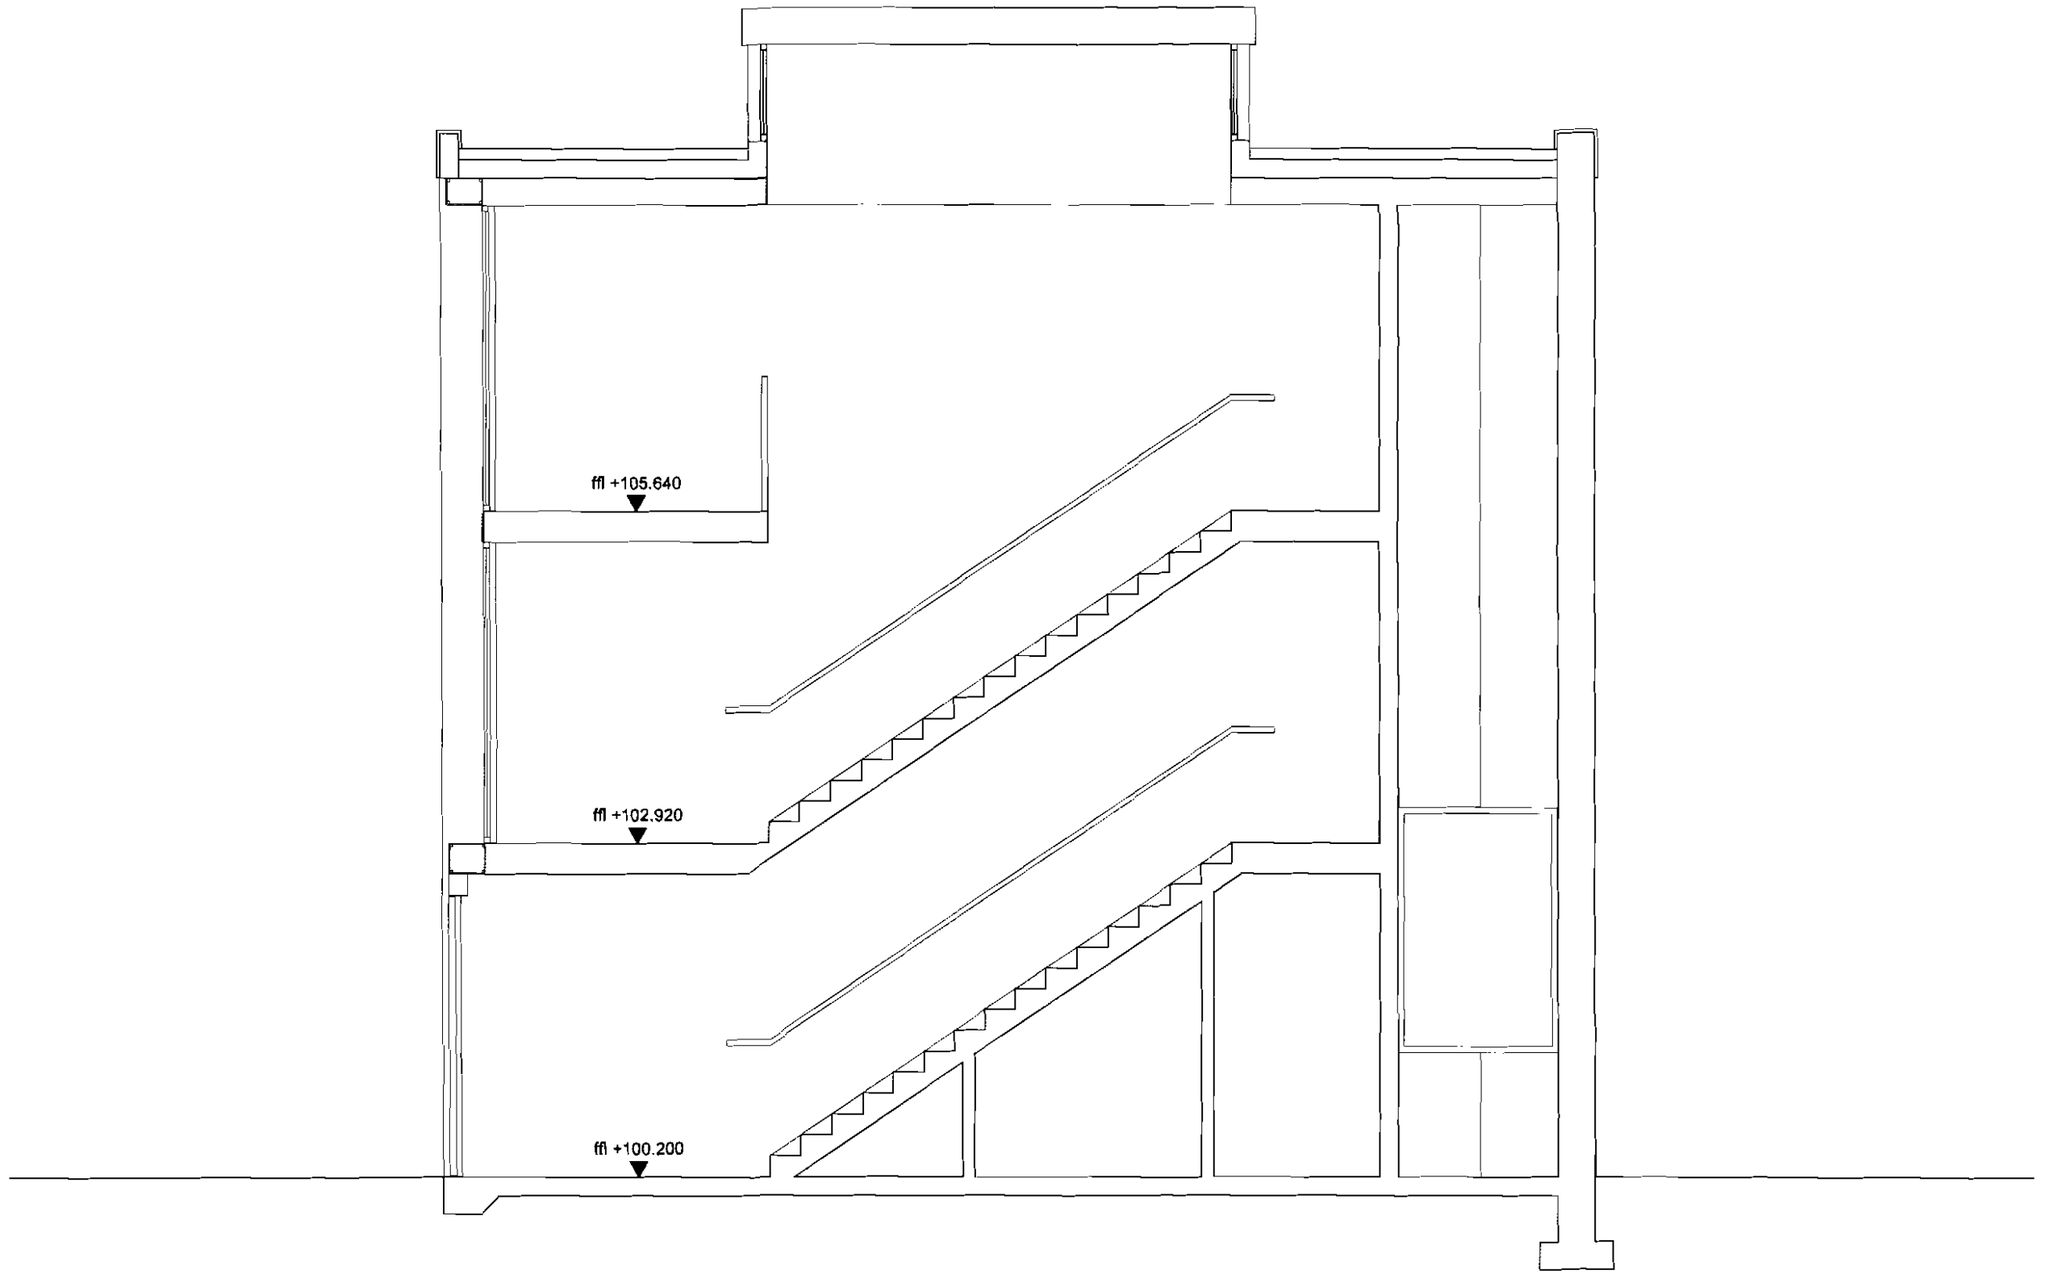

0 2.5m

REVISIONS -
A PLANNING ISSUE

NOTES -
1 Do not scale of this drawing. If in doubt, ask.
2 Areas are approximate subject to detailed design and agreed buildings tolerances.
3 Structural Design tbd in detail with engineer

PROJECT - TARIFF STREET
MANCHESTER
CLIENT - GP INVESTMENTS LTD
DRAWING - SECTION TO UNITS 3 AND 6

STATUS - PLANNING
SCALE - 1:50 (A3) 1:25 (A1)
DATE - 13 11 07
DWG / REV - Q2 / 169 / PD / 0404 - A

q² architects
11 BURTON PLACE - MANCHESTER - M15 4PT
T - 0161 8349227 F - 0181 8349228
info@q2architects.co.uk - www.q2architects.co.uk