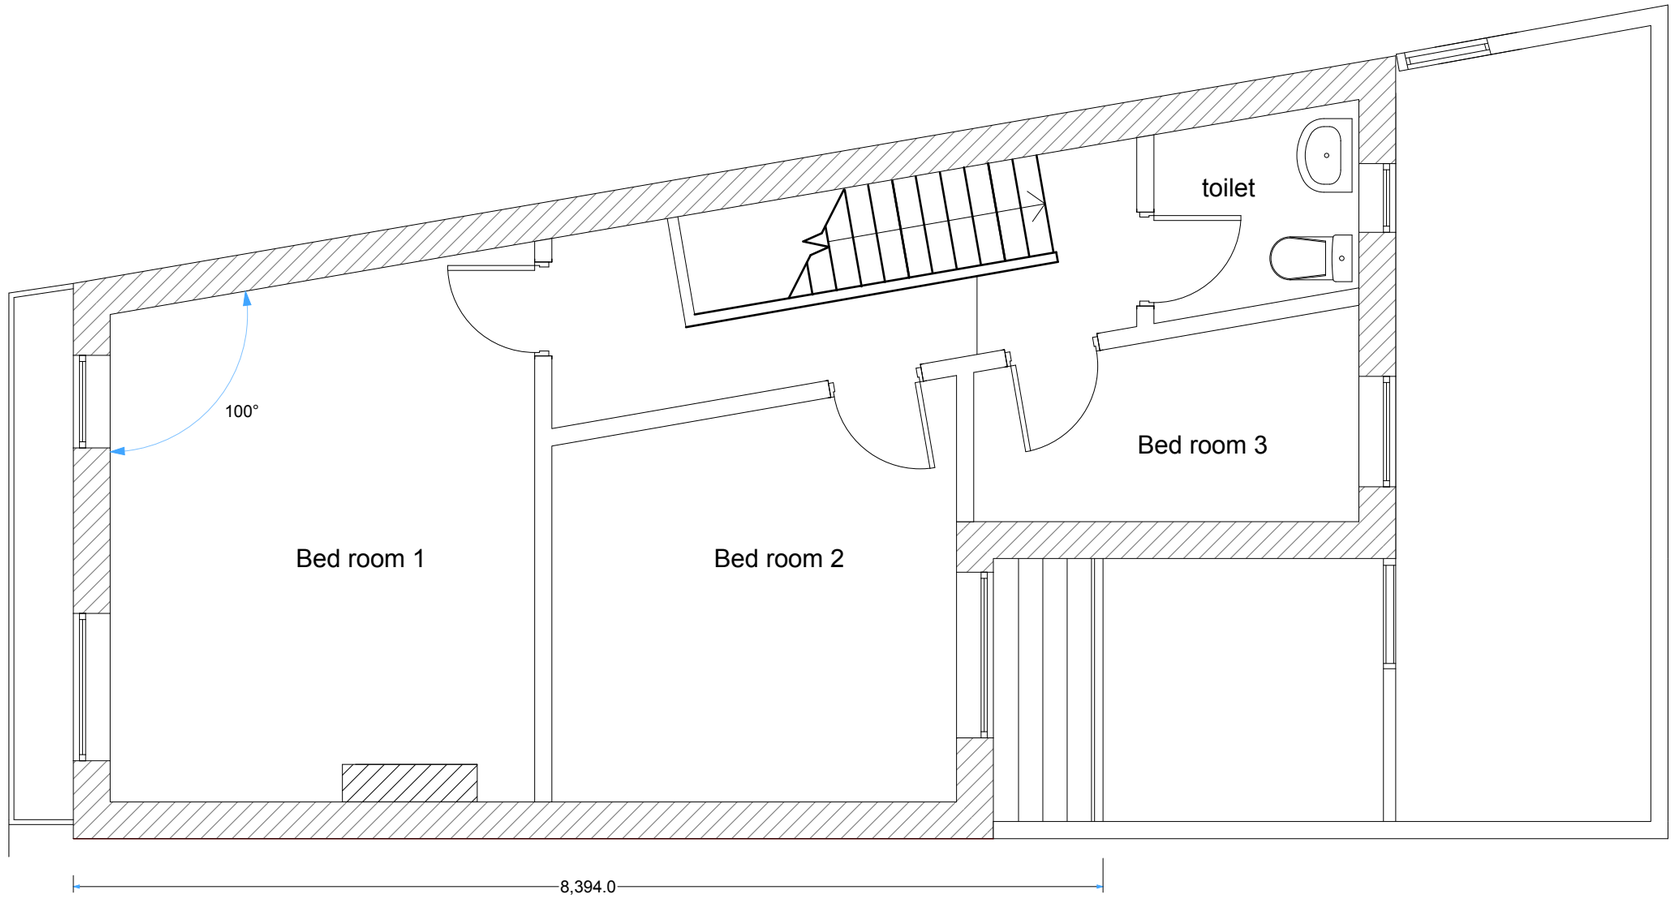

Existing First Floor Plan

Drawing Title: Existing First Floor Plan	Project: 384 Moston Lane Manchester M40 9LX	Drawing No: 04 / Revision	Drawn by: TL / Date: Jan 2012 / Scale: 1: 50	Client: Mr. Tran	**T L Architects** 7 Gardenia Grove Liverpool L17 7HP Mobile:07545154699