

SIDE ELEVATION TO CLAREMONT ROAD

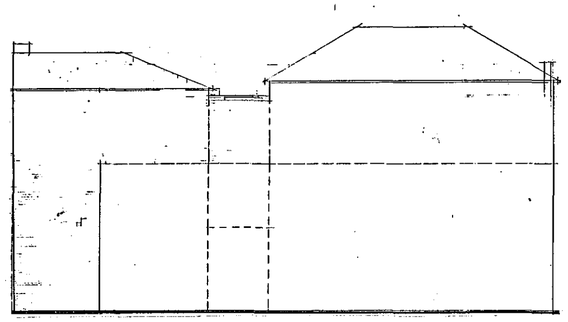

SIDE ELEVATION

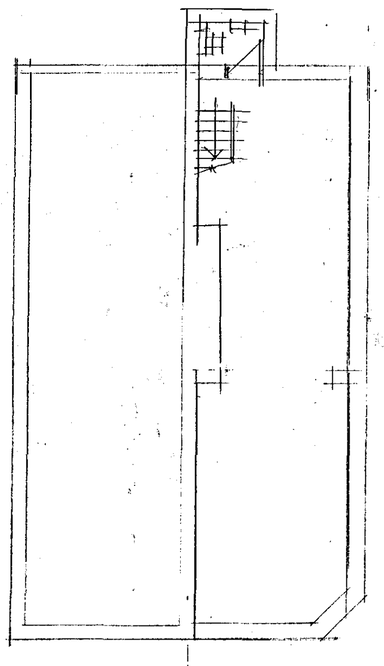

BASEMENT PLAN

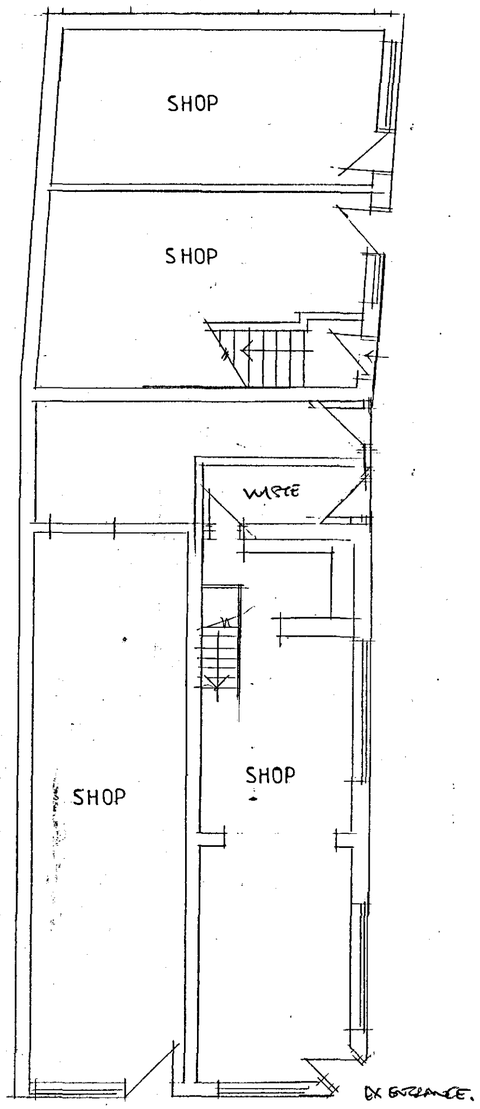

GROUND FLOOR PLAN

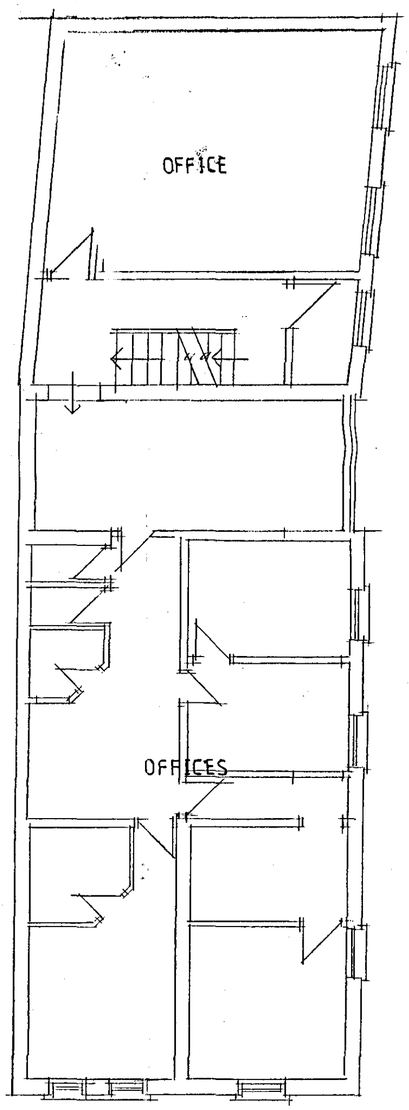

FIRST FLOOR PLAN

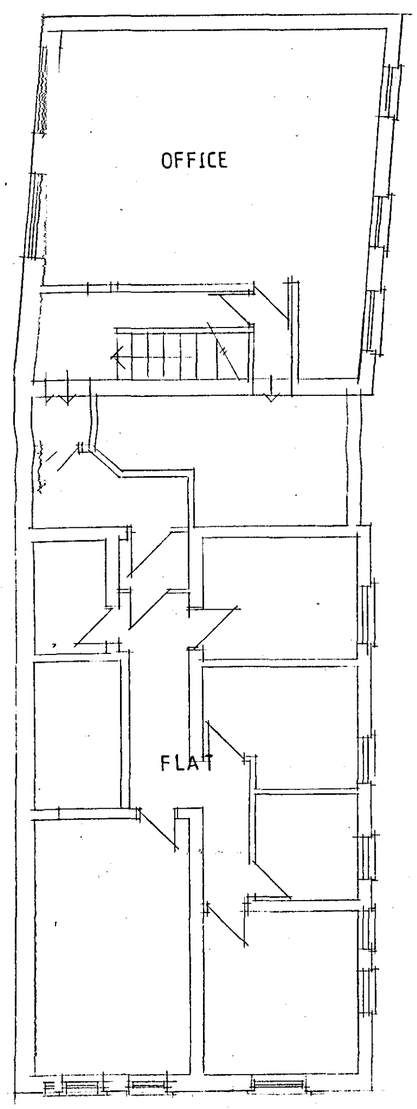

SECOND FLOOR PLAN

NOTES

CLIENT
MR S ALI
122 WILMSLOW ROAD
RUSHOLME M14 5AH

JOB TITLE
PROPOSED HOT FOOD TAKEAWAY

DRG. TITLE
PLANS AND ELEVATIONS
AS EXISTING.

HOLBOROW + ORMESHER Limited
architectural & interior design
Station House
Adams Hill
Knutsford
Cheshire WA16 6DN
telephone : 01565 652275
fax : 01565 750501

PLANNING AND BUILDING CONTROL
23 MAR 2012

ISSUE	ORIGINAL	1	2	3	4	6	7
REVISION							
DATE							
DRAWN							
CHECKED							
APPROVED							

SCALE 1:100 & 1:200 AT A2

DRAWING NUMBER 1184/12/01

M 512650 R