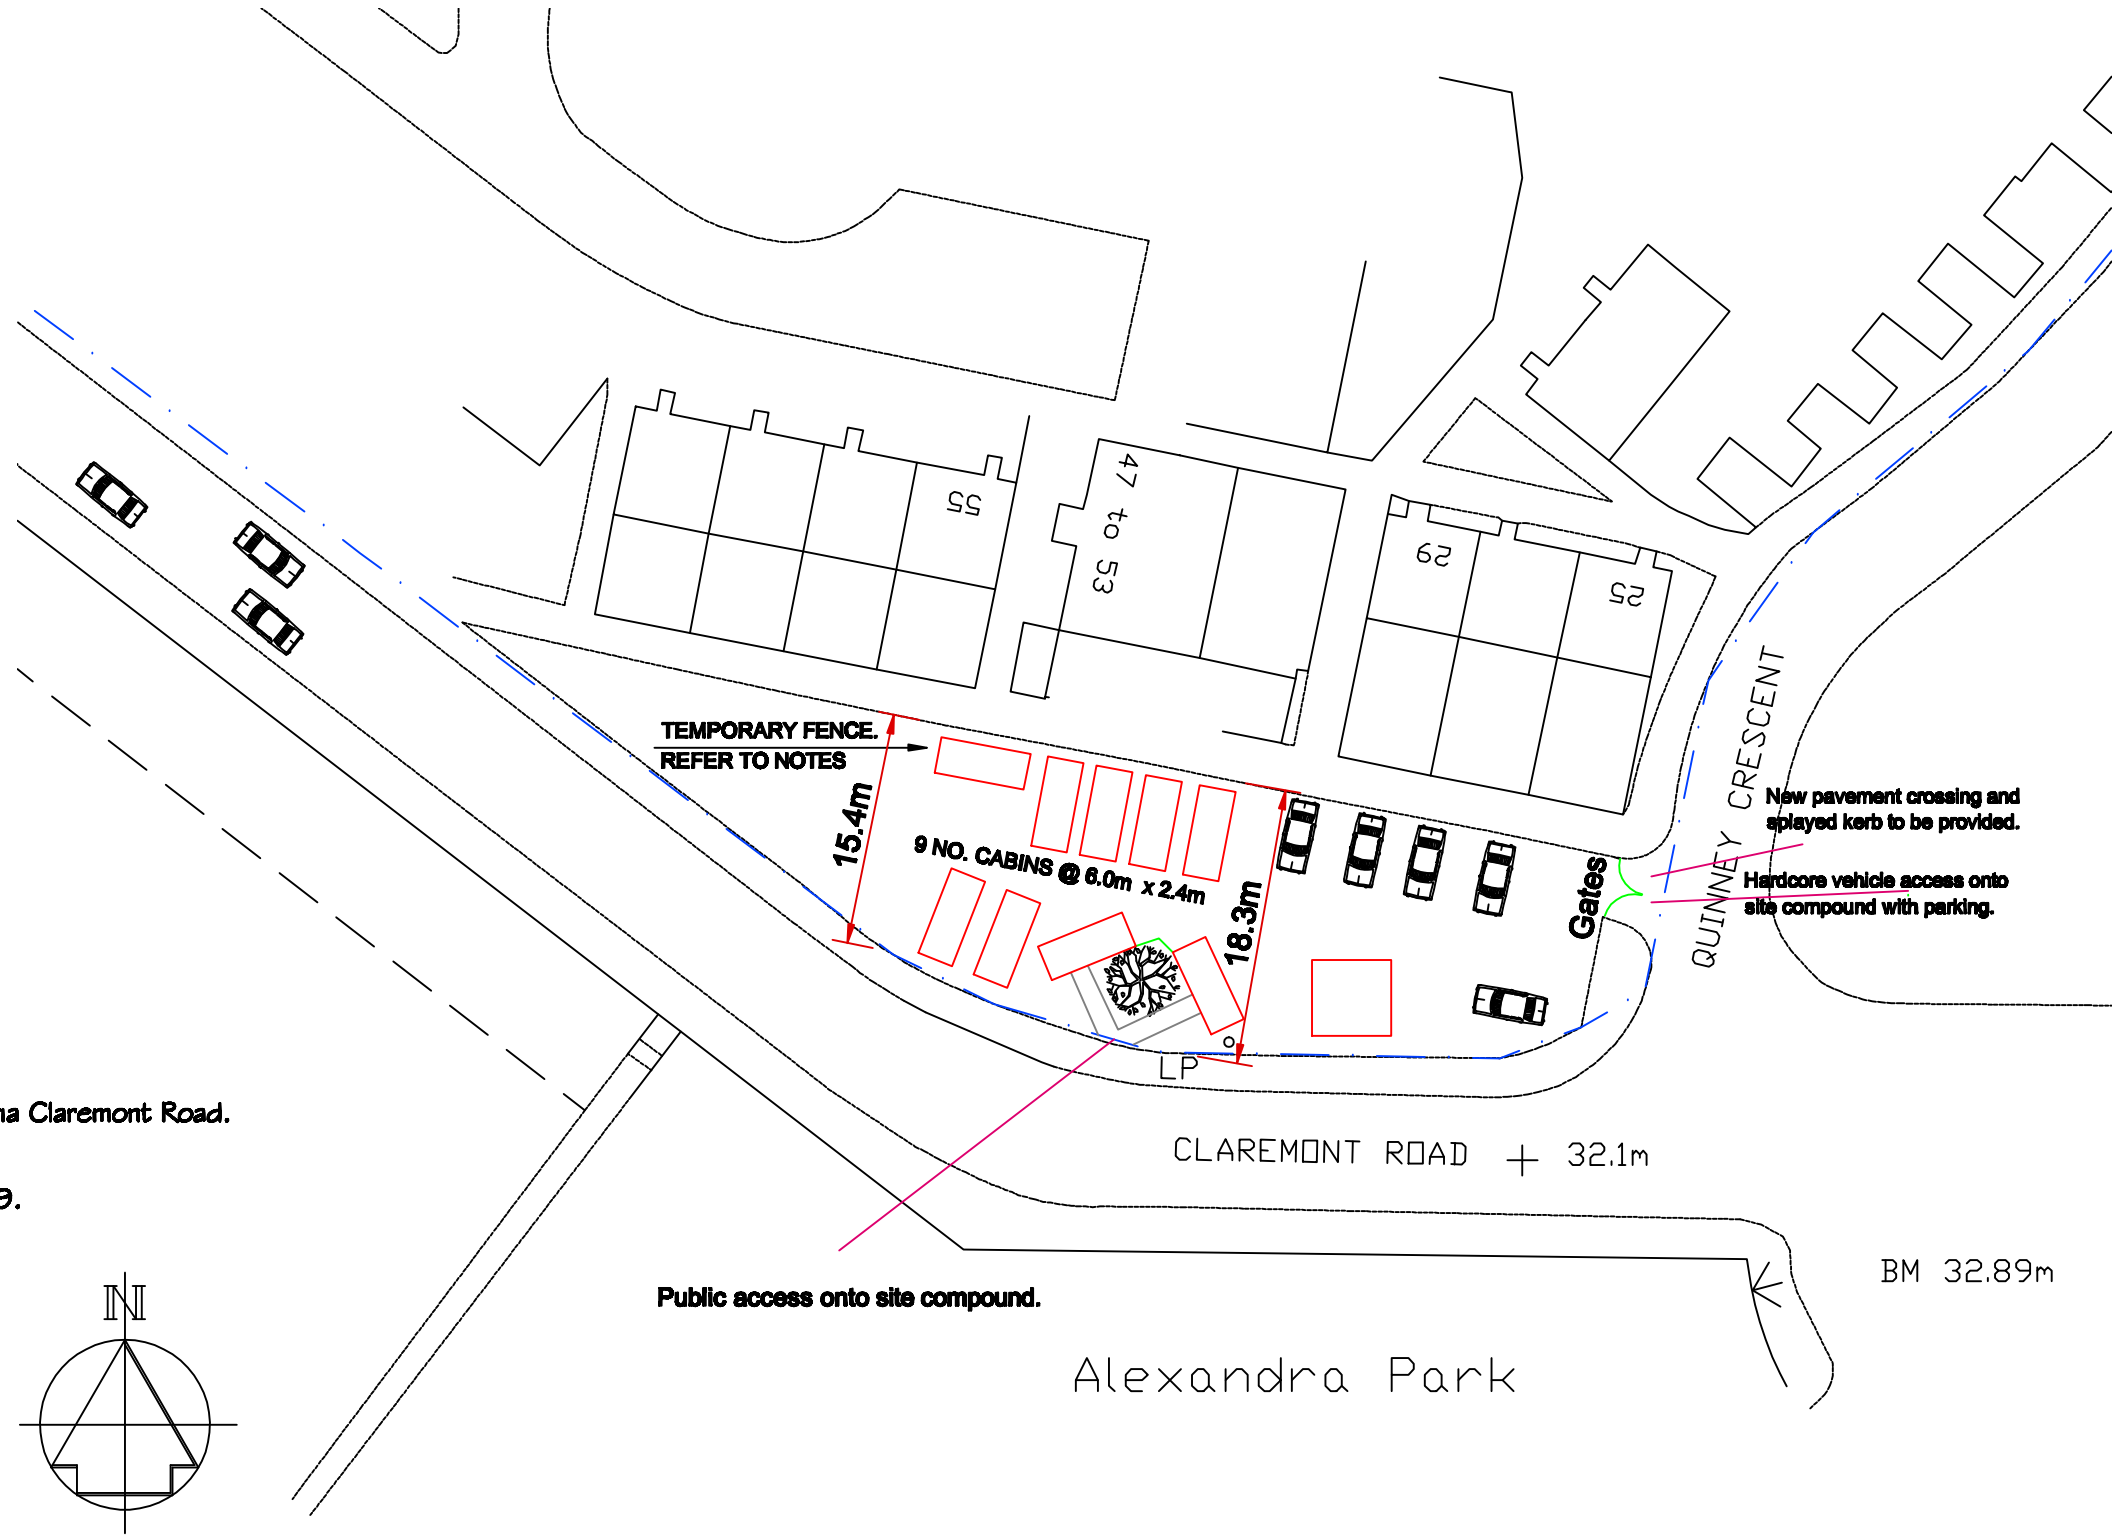


GENERAL NOTES:

Site compound to remain on existing site.

Vehicular access via Quinney Crescent, pedestrian access via Claremont Road.

The compound is to serve the areas Fallowfield 1a & 1b.

Compound to be used for 15 months from September 2009.

No trees to be removed.

Compound restricted to 5-6 cars or small vans.

Refer to separate specification.

Surfaces to be reinstated on completion.

N

PROPERTIES SHOWN SHADED ARE EXCLUDED FROM THE SCHEME AS PRIVATELY OWNED.
THIS DRAWING SHOULD NOT BE TAKEN AS EVIDENCE OF PRECISE LAND OWNERSHIP. IT IS ONLY INDICATIVE.
REFER TO SEPARATE ADDRESS LIST FOR LATEST INFOMATION.

BLOCK PLAN @ 1:500 SCALE

"Reproduced from the Ordnance Survey mapping with the permission of the Controller of Her Majesty's Stationary Office © Crown Copyright. Unauthorised reproduction infringes Crown Copyright and may lead to prosecution or civil proceedings".
Manchester City Council Licence No. LA076236

REV	DESCRIPTION	DATE	BY

JOB TITLE CITY SOUTH MANCHESTER YEAR 2 WINDOWS PROGRAMME FALLOWFIELD 1a & 1b	CHECKED	SCALE 1:500	COMPUTER FILE	DRAWN K.W.C.
DRAWING TITLE SITE COMPOUND CLAREMONT ROAD / QUINNEY CRESCENT	REVISION / SIZE A3	DATE 25 AUG 2009	JOB NO. CS 06	DRAWING NO. No.1

citysouth manchester HOUSING TRUST