

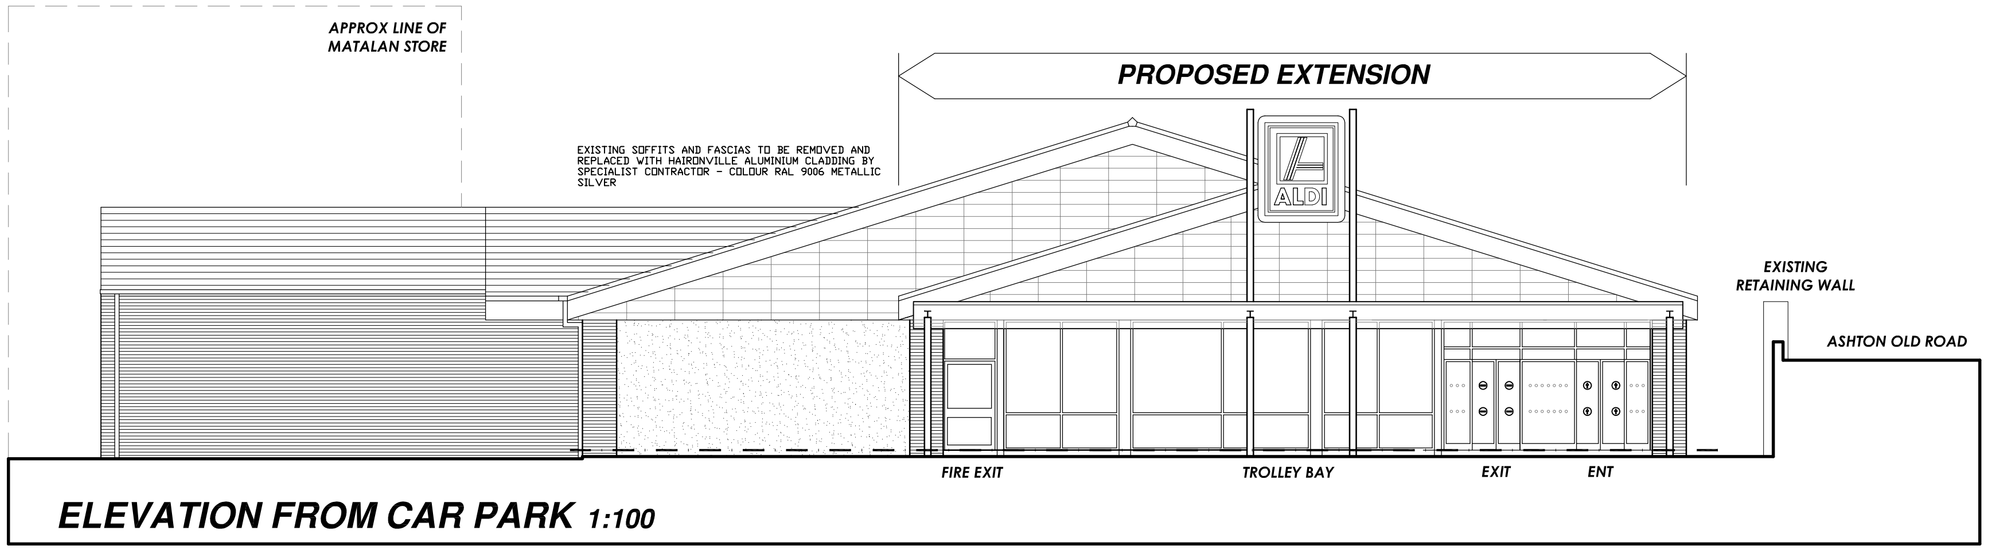



ELEVATION FROM CAR PARK 1:100

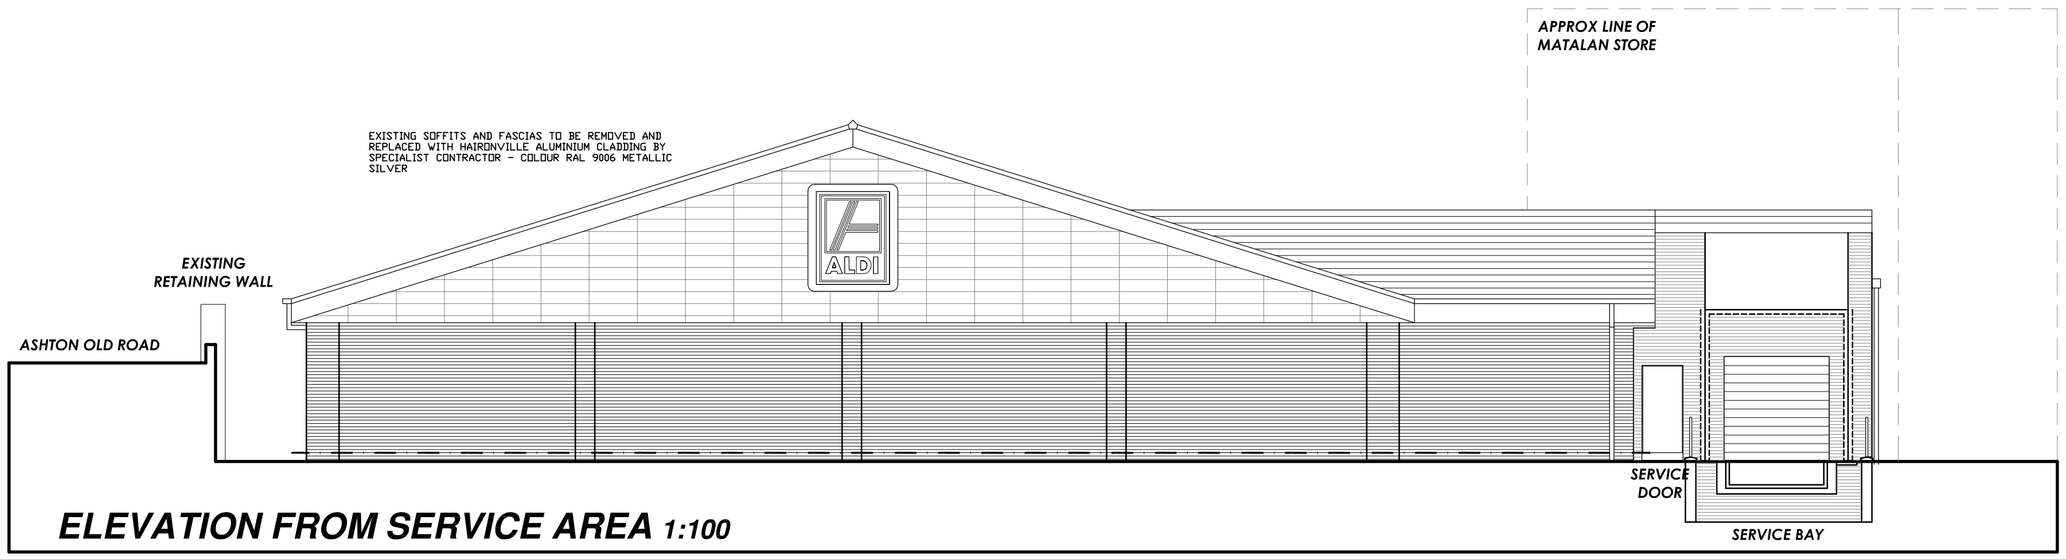

ELEVATION FROM SERVICE AREA 1:100

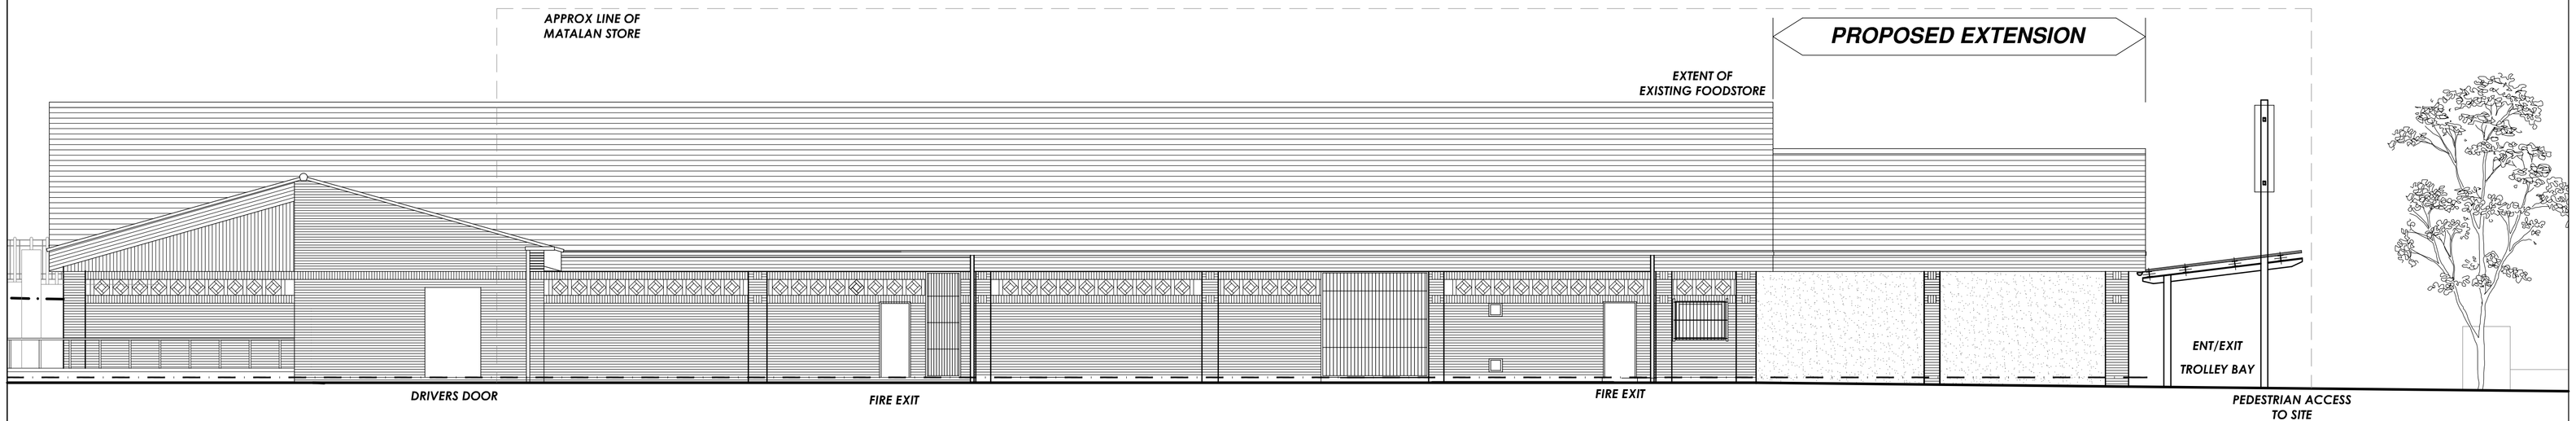

ELEVATION FROM MATALAN STORE 1:100

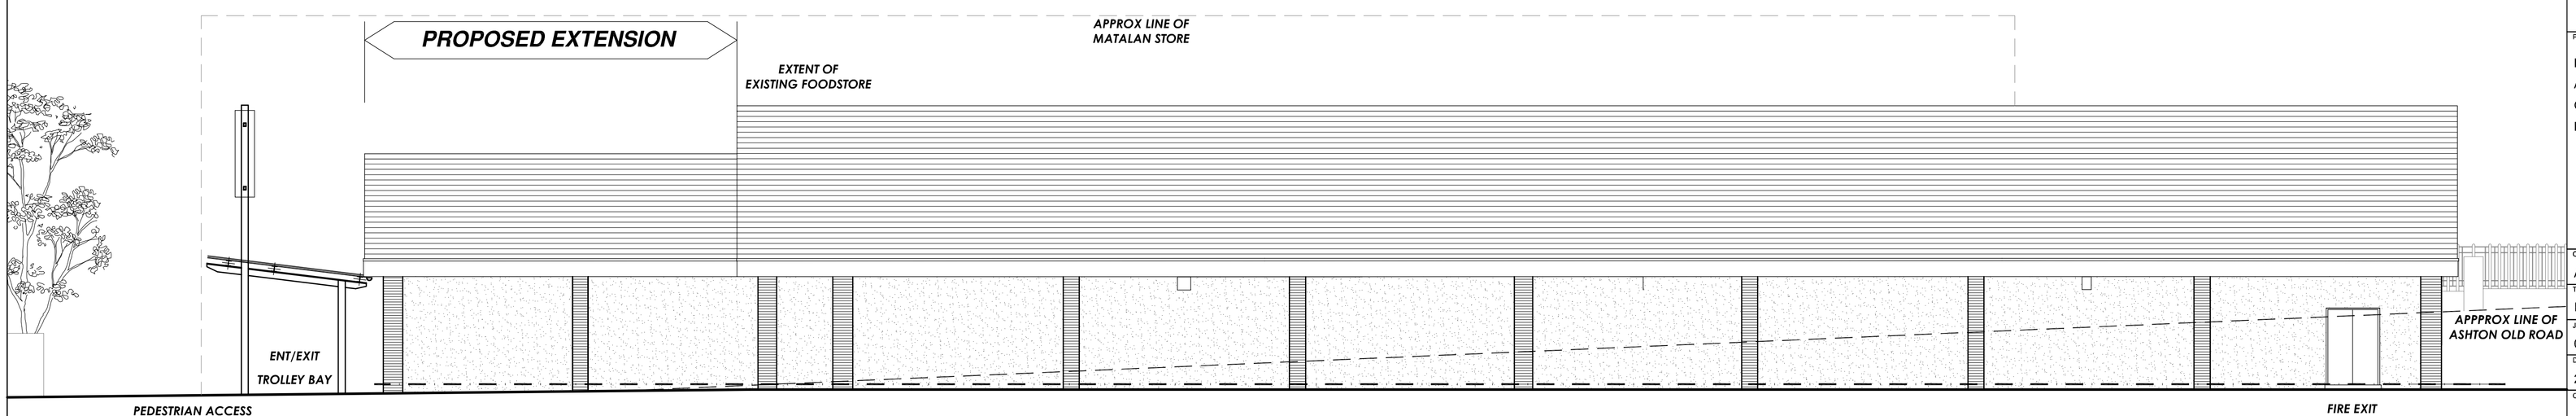

ELEVATION FROM ASHTON OLD ROAD 1:100

MATERIALS AND EXTERNAL FINISHES SCHEDULE

ROOF - REDLAND REGENT ROOFTILES - COLOUR; TUDOR BROWN
WALLS - (A) WHITE THROUGH COLOURED RENDER. (B) DETAIL BRICKWORK TO BE CATTYBROOK SMOOTH BROWN BRICKWORK OR SIMILAR APPROVED - ALSO FOR 2NO COURSES ABOVE DPC AND 1NO COURSE BELOW DPC (MIN) & SOLDIER COURSES. (C) IBSTOCK ROUGHDALE RED RUSTIC BRICKWORK OR SIMILAR OR APPROVED.
PIERS - CATTYBROOK SMOOTH BROWN BRICKWORK OR SIMILAR APPROVED.
ENTRANCE DOORS & SCREENS - POLYESTER POWDER COATED ALUMINIUM FRAMES, COLOUR RAL 9006 METALLIC SILVER.
SECURITY SHUTTERS - EXISTING SHUTTERS TO BE RETAINED & REDECORATED WITH NEW TO NEW ENTRANCE BAY WITH PERFORATED GAVANISED STEEL SLATS POWDER COATED RAL 9006 METALIC SILVER.
STEEL ESCAPE DOORS - POLYESTER POWDER COATED RAL 9006 METALLIC SILVER.
GUTTERS & DOWNPIPES - POWDER COATED PRESSED ALUMINIUM, COLOUR TO BE RAL 9006 METALLIC SILVER.
EXISTING SOFFITS, FASCIAS & BARGEBOARDS - TO BE REPLACED WHERE INDICATED WITH ALUMINIUM CLADDING PANELS COLOUR RAL 9006 METALLIC SILVER REMAINDER TO BE TOUCHED UP AS AGREED ON SITE WITH PROJECT MANAGER & ARCHITECT.
EXISTING GABLES - TO BE STRIPPED BACK TO EXISTING FRAMING & REPLACED WITH ALUMINIUM CLADDING PANELS COLOUR RAL 9006 METALLIC SILVER.
TROLLEY BAY RAILS - BRUSHED STAINLESS STEEL TUBULAR SECTION.
BOLLARDS - BRUSHED STAINLESS STEEL.

ARCHITECTS

This drawing is copyright and may not be reproduced in whole or part without written authority
Do not scale off this drawing

REVISIONS

A	MATERIAL SPECIFICATION ADDED, EXTENSION FORM & ENTRANCE REVISED	18/06/08	CIM
B	EXTENSION REDUCED	20/06/08	CIM

PROJECT
PROPOSED FOODTSTORE EXTENSION
ASHTON OLD ROAD
OPENSHAW
MANCHESTER

CLIENT
ALDI STORES LTD

TITLE
PROPOSED ELEVATIONS

JOB NO	DRAWING NO	REVISION
0005-Mid	103	B
DATE	SCALE	DRAWN
27.11.06	1:100	NK

CAD FILE REFERENCE

FIRST FLOOR
DALE HOUSE
35 DALE STREET
MANCHESTER. M1 2HF.
Tel. 0161 238 8555
Fax. 0161 244 5809
manchester@harrispartnership.com
Offices also at:
Wakefield
Newport Pagnell

THE HARRIS PARTNERSHIP

PROJECT MANAGERS • INTERIOR DESIGNERS

ARCHITECTS