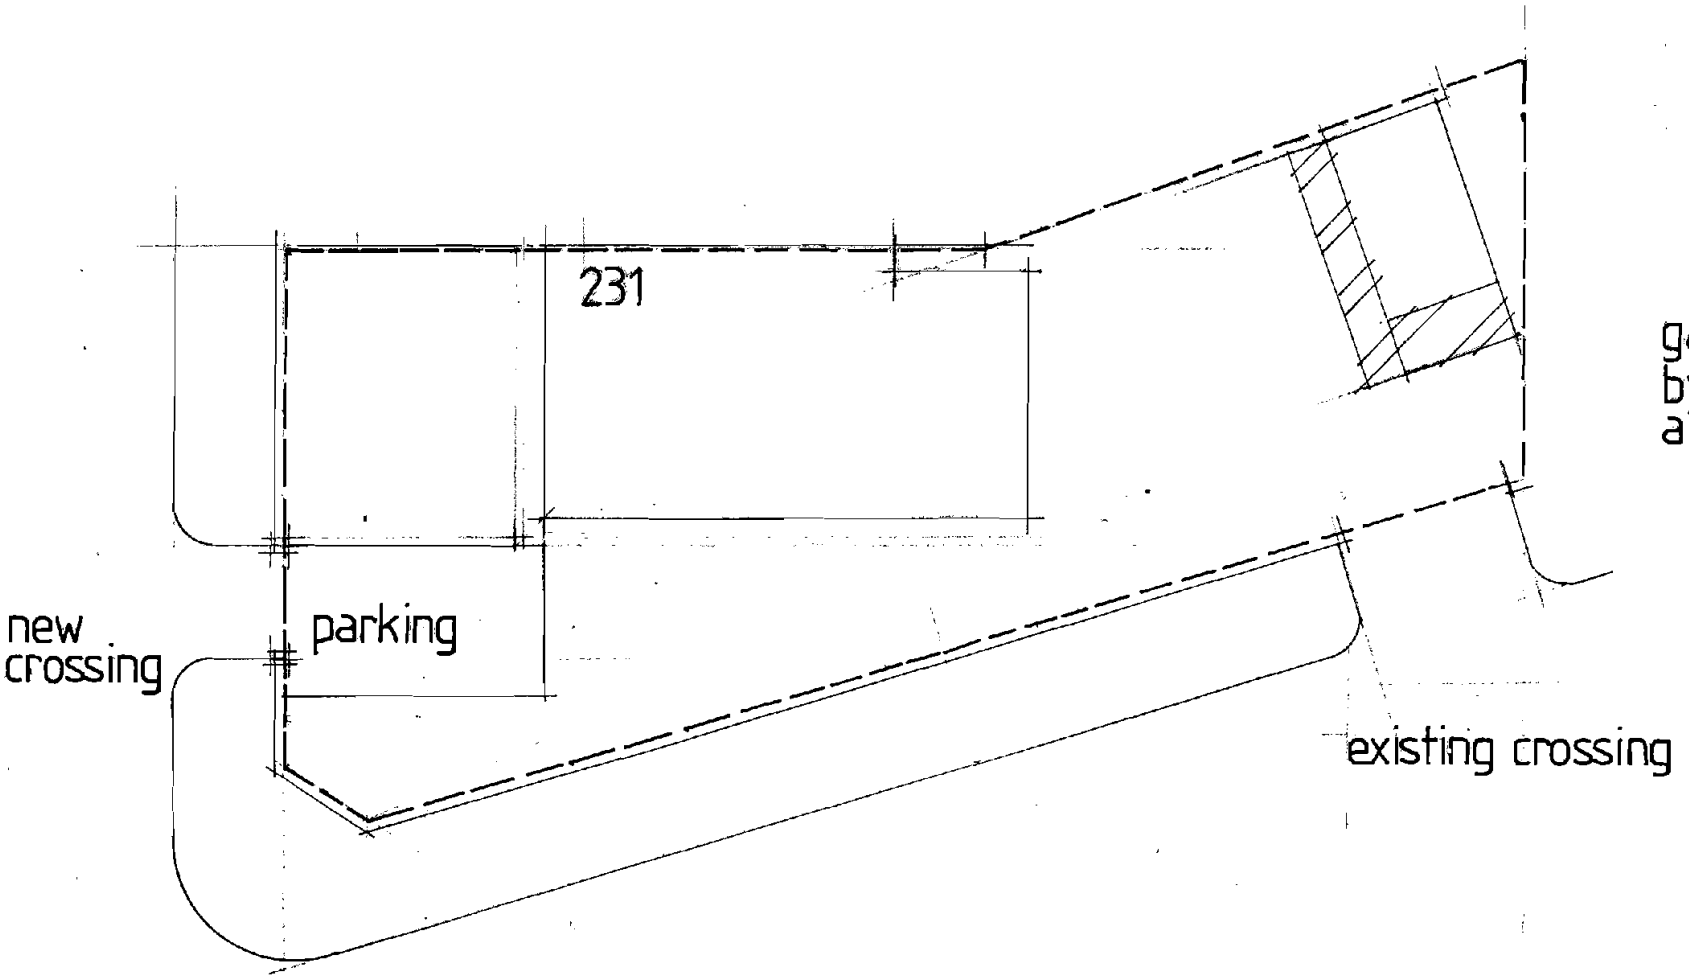


231 Ryebank Road Chorlton Mcr

Site Layout Proposed

Scale 1·200

Date March 08