

ITEM 01 (Qty 1)
TLE 09
Symbol An internally illuminated flex face box displaying full colour dreamscape to face. Complete with LED lighting
Letters A set of individual internally illuminated letters. Built up metal letters with opal acrylic faces complete with LED lighting. **Illumination** as above **Bracketwork** as required **Scale** 1:20

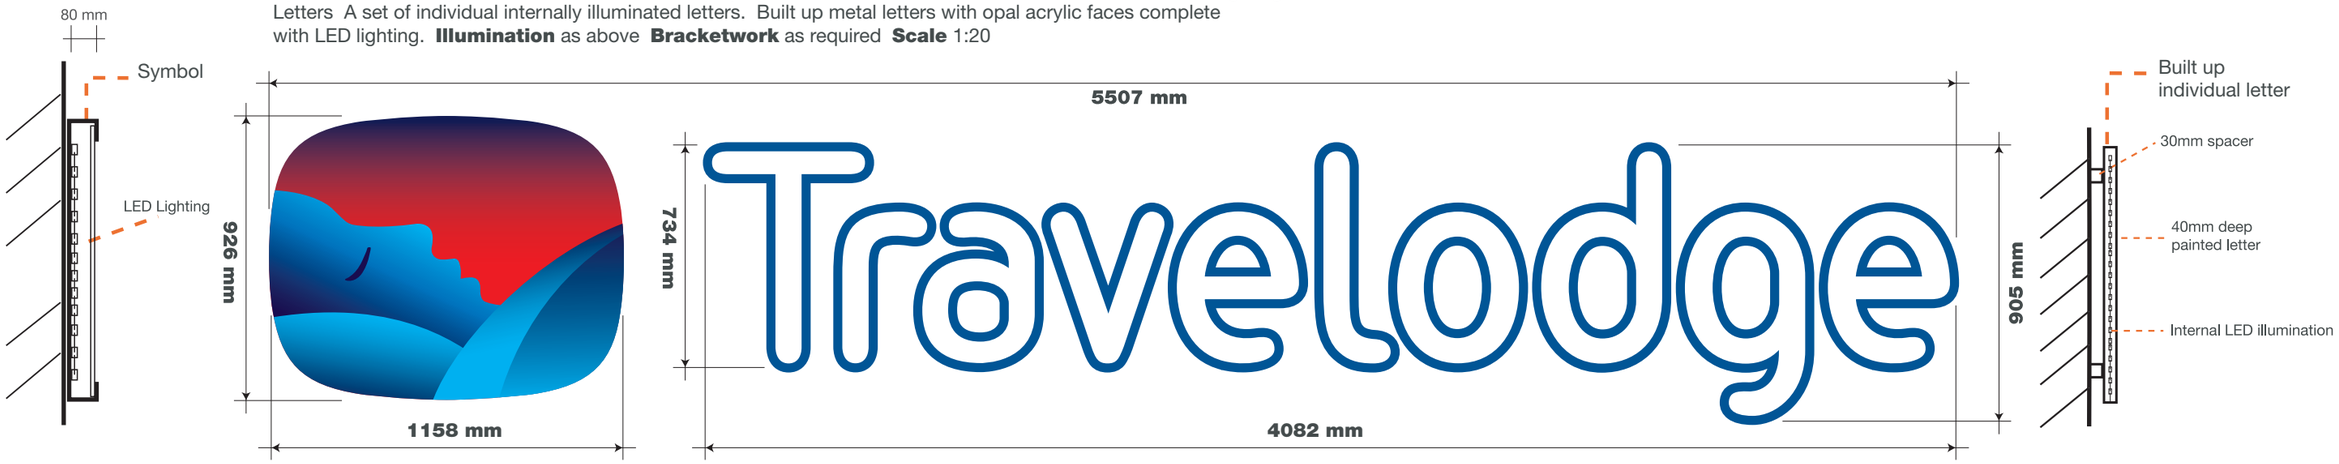


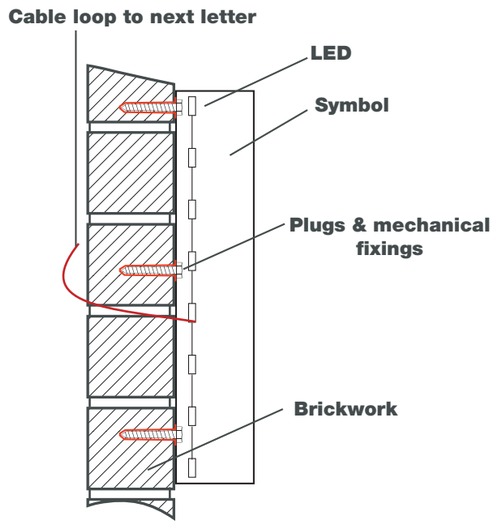


TYPICAL SECTION
SCALE 1:10

Copyright : The above designs and illustrations are intended solely for, and should only be used by, those to whom this design specification is addressed. The contents are strictly private and confidential. Any form of reproduction, dissemination, copying, disclosure, modification or distribution is strictly prohibited without the prior written consent of **Ashleigh Signs Ltd** (Company Number : 1325080) whose registered address is Ashleigh House, Marsh Street, Rothwell, Leeds. LS26 0AG
Phone +44 (0) 113 2828292 **Fax** +44 (0) 113 2829155 **www**.ashleighsigns.co.uk


ITEM 02 (Qty 1)
TLE 08C Special
A double sided internally illuminated projecting sign with
mild steel ladder frame & landing plate.
2No. Aluminium box unit housing a fret cut aluminium
panel with built up push through individual letters with 50mm returns.
Full colour dreamscape logos with aluminium
returns and clear acrylic face panel with a full colour image applied.
Illumination LED.
Bracketwork N/A.
Scale 1:20

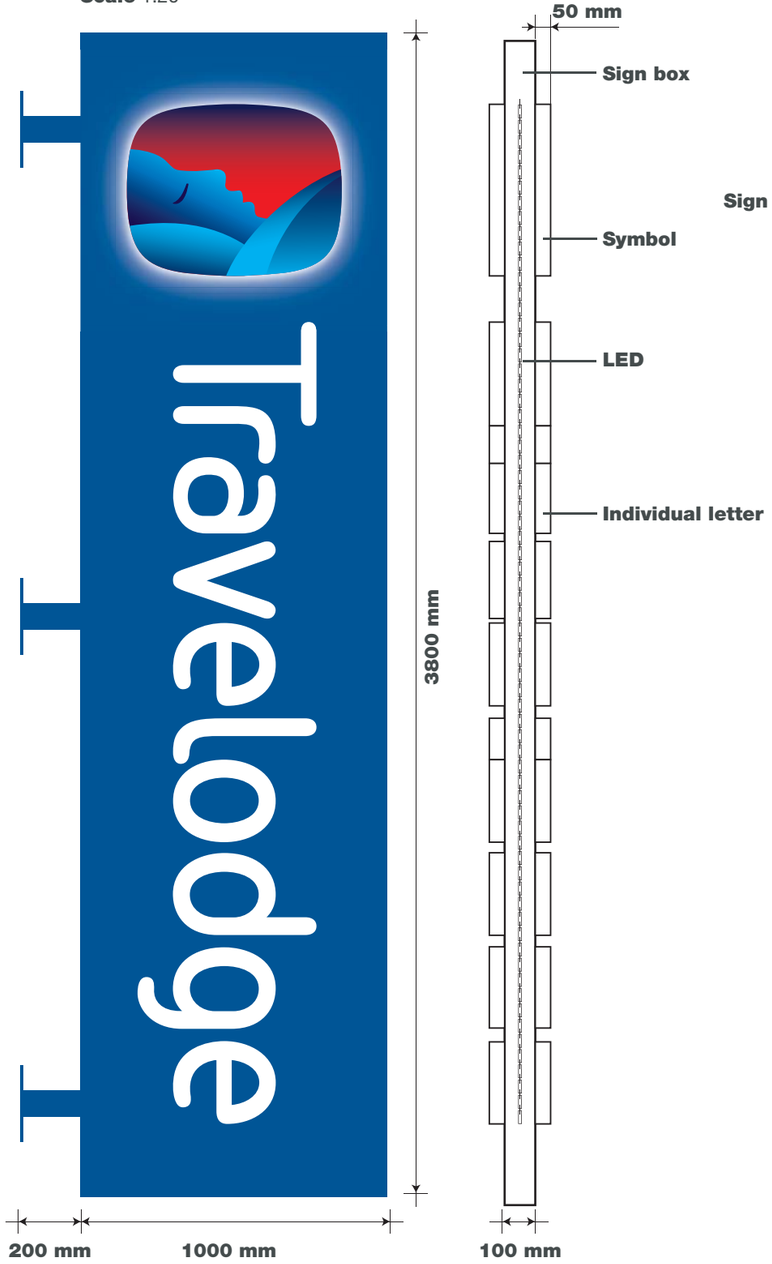

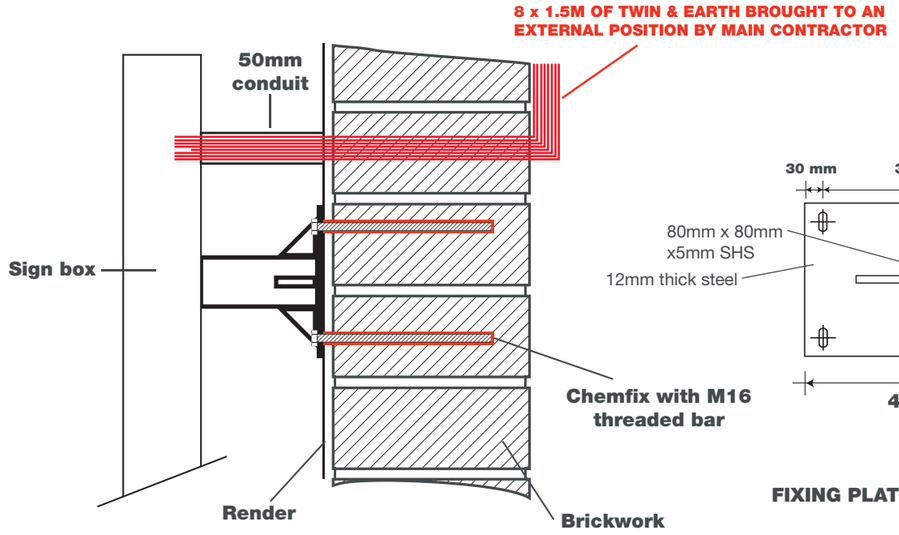

TYPICAL SECTION
SCALE 1:10


FIXING PLATE DETAIL Scale 1:10

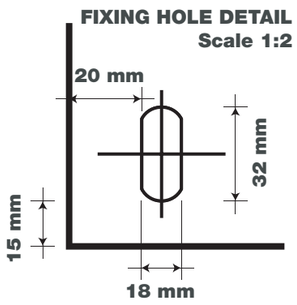


Copyright : The above designs and illustrations are intended solely for, and should only be used by, those to whom this design specification is addressed. The contents are strictly private and confidential. Any form of reproduction, dissemination, copying, disclosure, modification or distribution is strictly prohibited without the prior written consent of **Ashleigh Signs Ltd** (Company Number : 1325080) whose registered address is Ashleigh House, Marsh Street, Rothwell, Leeds. LS26 0AG
Phone +44 (0) 113 2828292 **Fax** +44 (0) 113 2829155 **www**.ashleighsigns.co.uk

ashleighsigns.co.uk


ITEM 05 (Qty 1)
TLE 09
Symbol
An internally illuminated flex face box displaying full colour dreamscape to face. Complete with LED lighting
Letters
A set of individual internally illuminated letters.
Built up metal letters with opal acrylic faces complete with LED lighting.
Illumination as above
Bracketwork as required
Scale 1:20

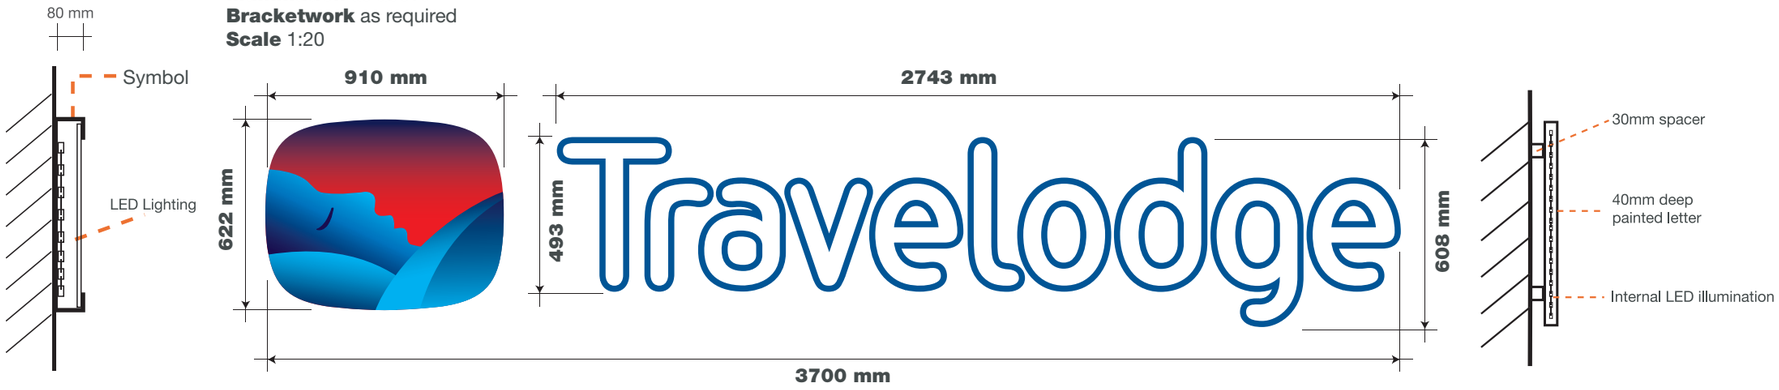

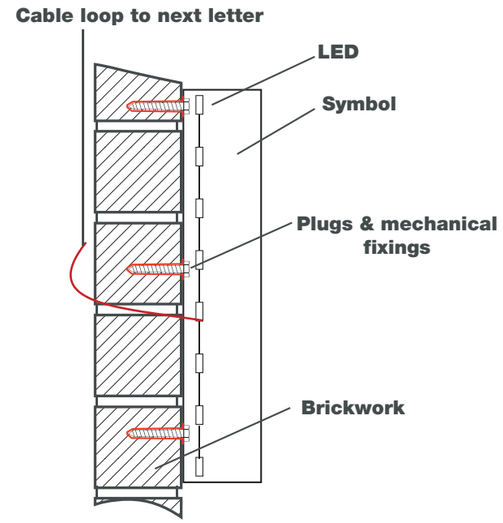


TYPICAL SECTION
SCALE 1:10

ITEM 06 (Qty 1)
TLE 12B
A single sided internally illuminated sign.
Formed aluminium panel fixed onto a lighting tray, fret cut face panel with backed up acrylic to letters complete with pushed through logo having digital print to face.
Illumination Hot cathode tubing.
Bracketwork N/A
Scale 1:20

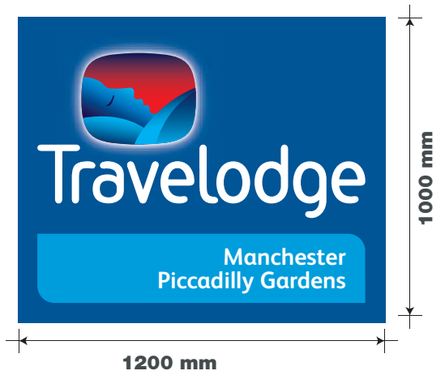

Internally illuminated Box Unit
Scale 1:20

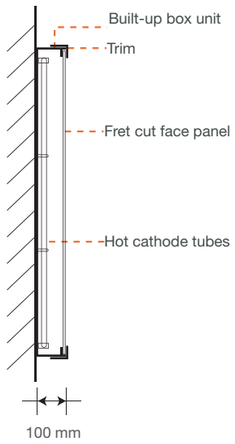

Copyright : The above designs and illustrations are intended solely for, and should only be used by, those to whom this design specification is addressed. The contents are strictly private and confidential. Any form of reproduction, dissemination, copying, disclosure, modification or distribution is strictly prohibited without the prior written consent of **Ashleigh Signs Ltd** (Company Number : 1325080) whose registered address is Ashleigh House, Marsh Street, Rothwell, Leeds. LS26 0AG
Phone +44 (0) 113 2828292 **Fax** +44 (0) 113 2829155 **www**.ashleighsigns.co.uk




Travelodge. **Manchester Piccadilly Gardens.** 19-31 Piccadilly, Manchester. **89513 (Revision B)** 10/07/13 - AS - Position of projection sign amended

Copyright : The above designs and illustrations are intended solely for, and should only be used by, those to whom this design specification is addressed. The contents are strictly private and confidential. Any form of reproduction, dissemination, copying, disclosure, modification or distribution is strictly prohibited without the prior written consent of **Ashleigh Signs Ltd** (Company Number : 1325080) whose registered address is Ashleigh House, Marsh Street, Rothwell, Leeds. LS26 0AG
Phone +44 (0) 113 2828292 **Fax** +44 (0) 113 2829155 **www**.ashleighsigns.co.uk

ashleighsigns.co.uk

SHEET 5 OF 6 - PLANNING
South Elevation - Scale 1:100

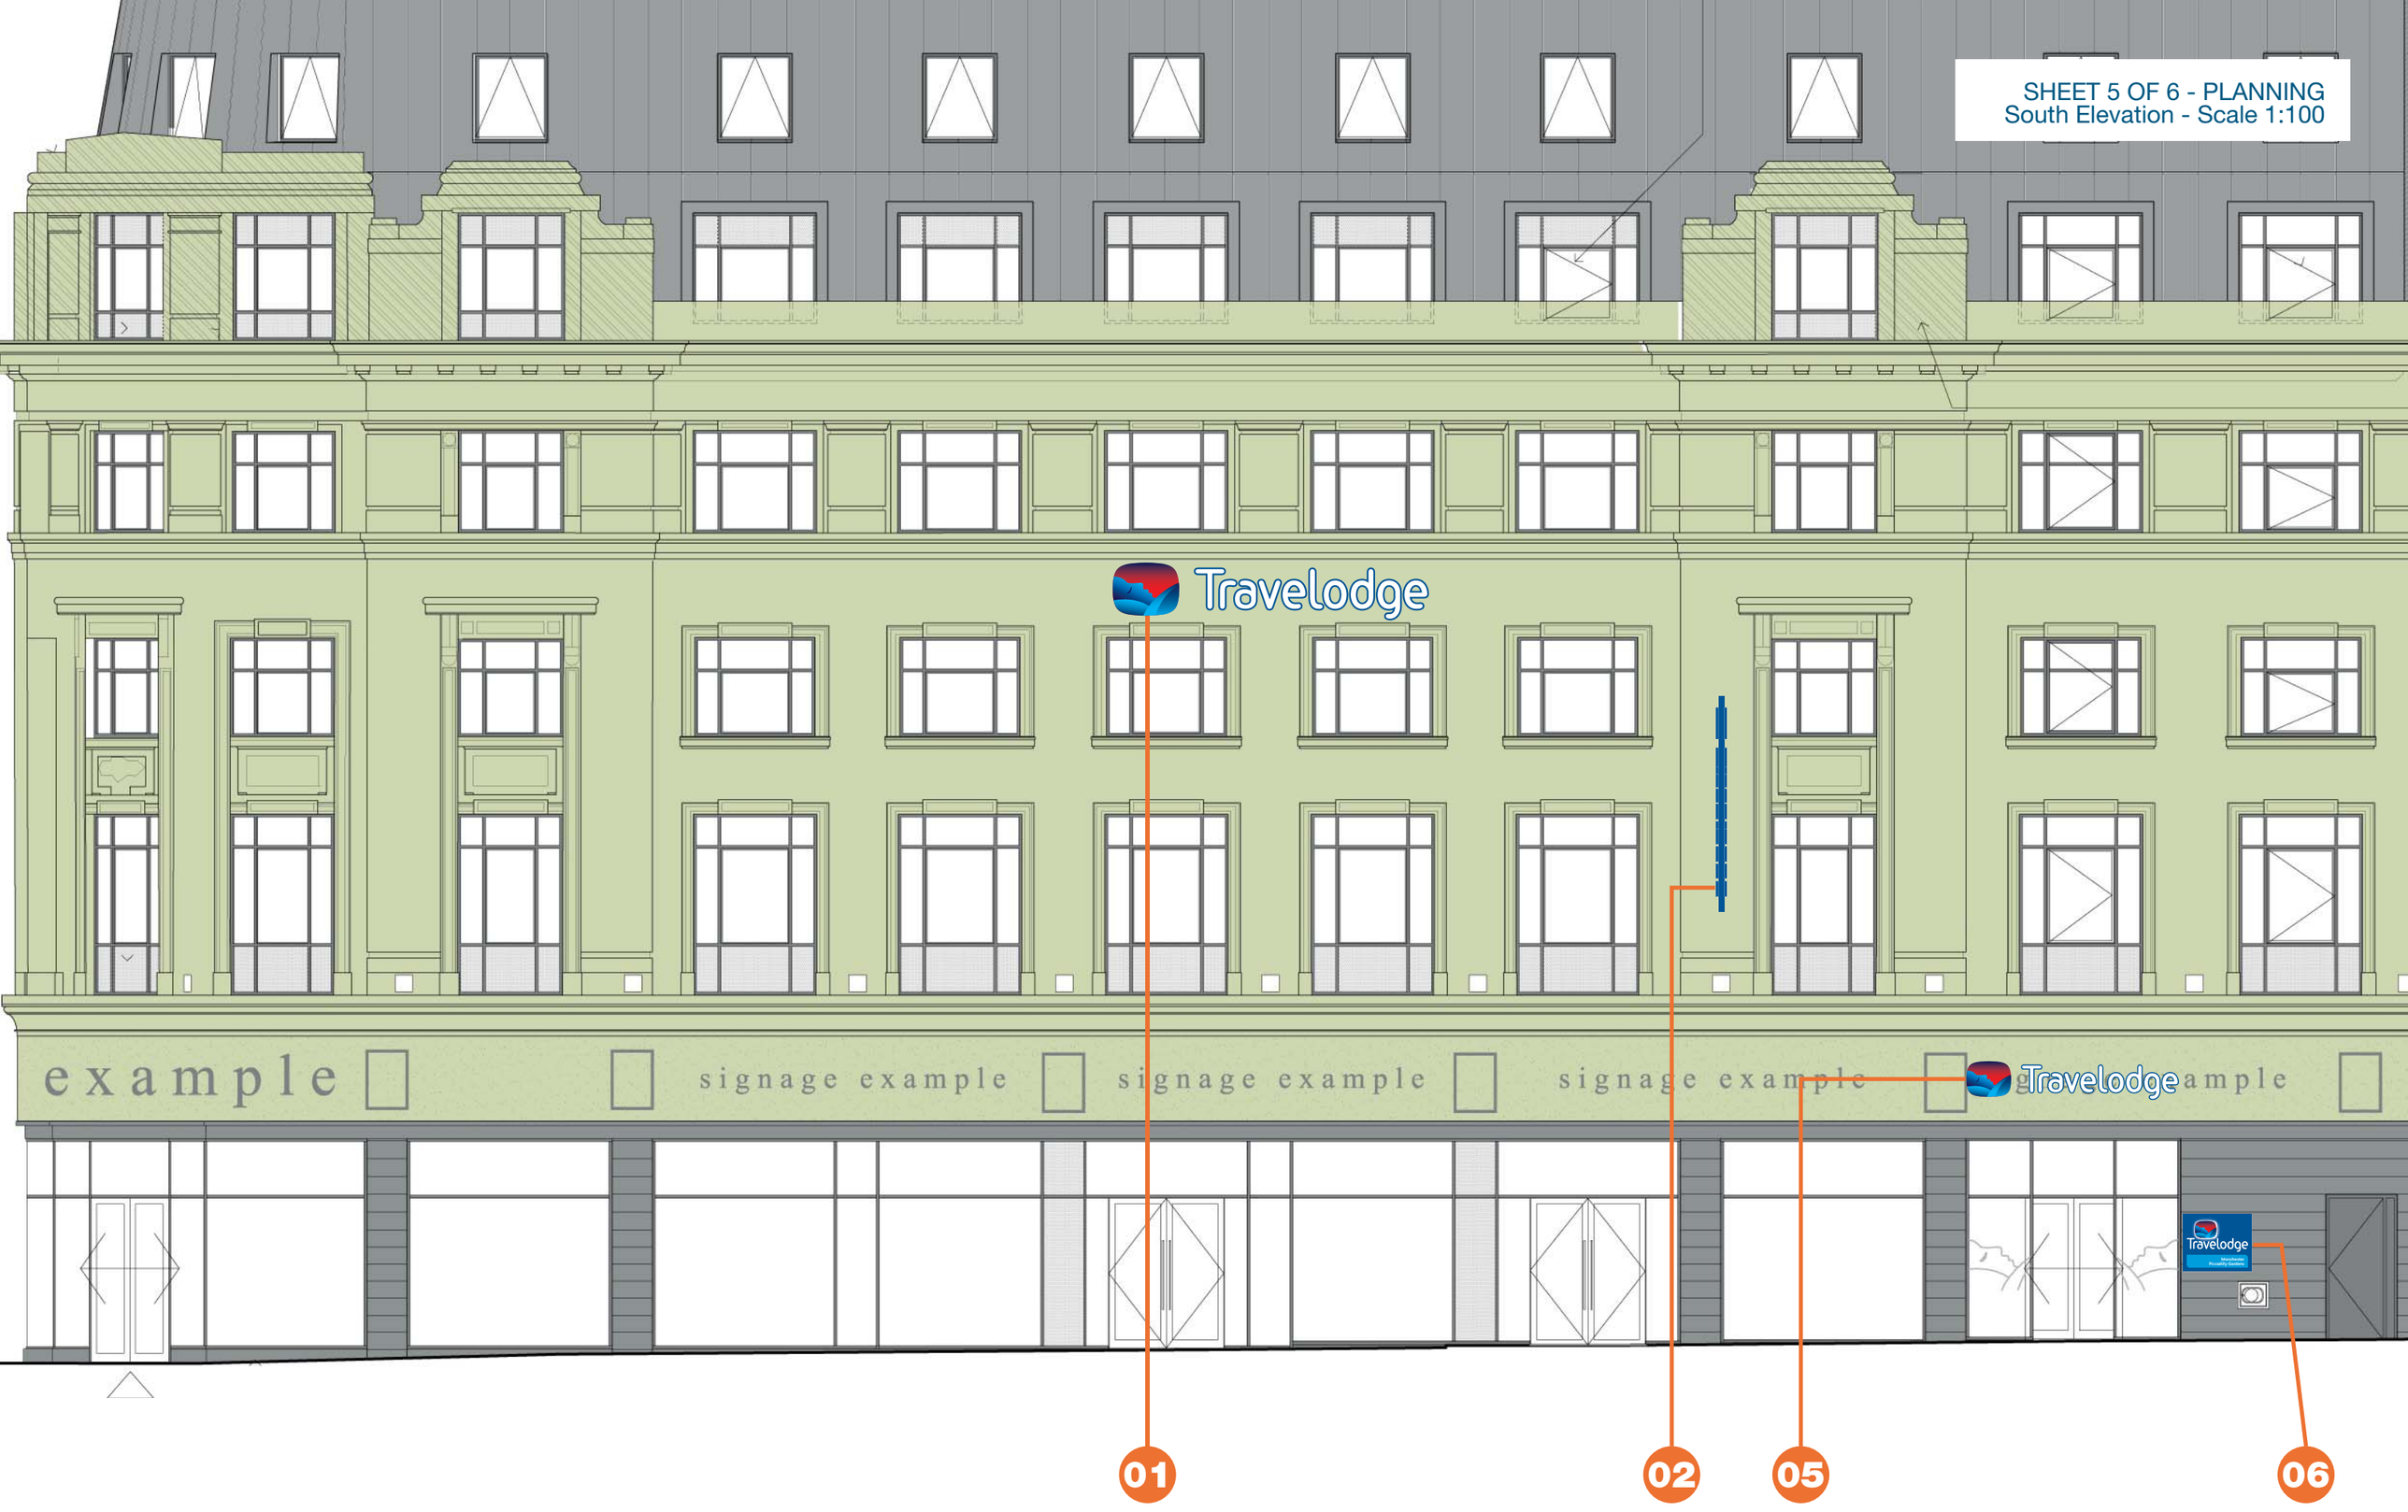

Travelodge. **Manchester Piccadilly Gardens.** 19-31 Piccadilly, Manchester. **89513 (Revision B)** 10/07/13 - AS - Position of projection sign amended

Copyright : The above designs and illustrations are intended solely for, and should only be used by, those to whom this design specification is addressed. The contents are strictly private and confidential. Any form of reproduction, dissemination, copying, disclosure, modification or distribution is strictly prohibited without the prior written consent of **Ashleigh Signs Ltd** (Company Number : 1325080) whose registered address is Ashleigh House, Marsh Street, Rothwell, Leeds. LS26 0AG
Phone +44 (0) 113 2828292 **Fax** +44 (0) 113 2829155 **www**.ashleighsigns.co.uk

ashleighsigns.co.uk



Travelodge. **Manchester Piccadilly Gardens.** 19-31 Piccadilly, Manchester. **89513 (Revision B)** 10/07/13 - AS - Position of projection sign amended

Copyright : The above designs and illustrations are intended solely for, and should only be used by, those to whom this design specification is addressed. The contents are strictly private and confidential. Any form of reproduction, dissemination, copying, disclosure, modification or distribution is strictly prohibited without the prior written consent of **Ashleigh Signs Ltd** (Company Number : 1325080) whose registered address is Ashleigh House, Marsh Street, Rothwell, Leeds. LS26 0AG
Phone +44 (0) 113 2828292 **Fax** +44 (0) 113 2829155 **www**.ashleighsigns.co.uk

ashleighsigns.co.uk