
EXISTING

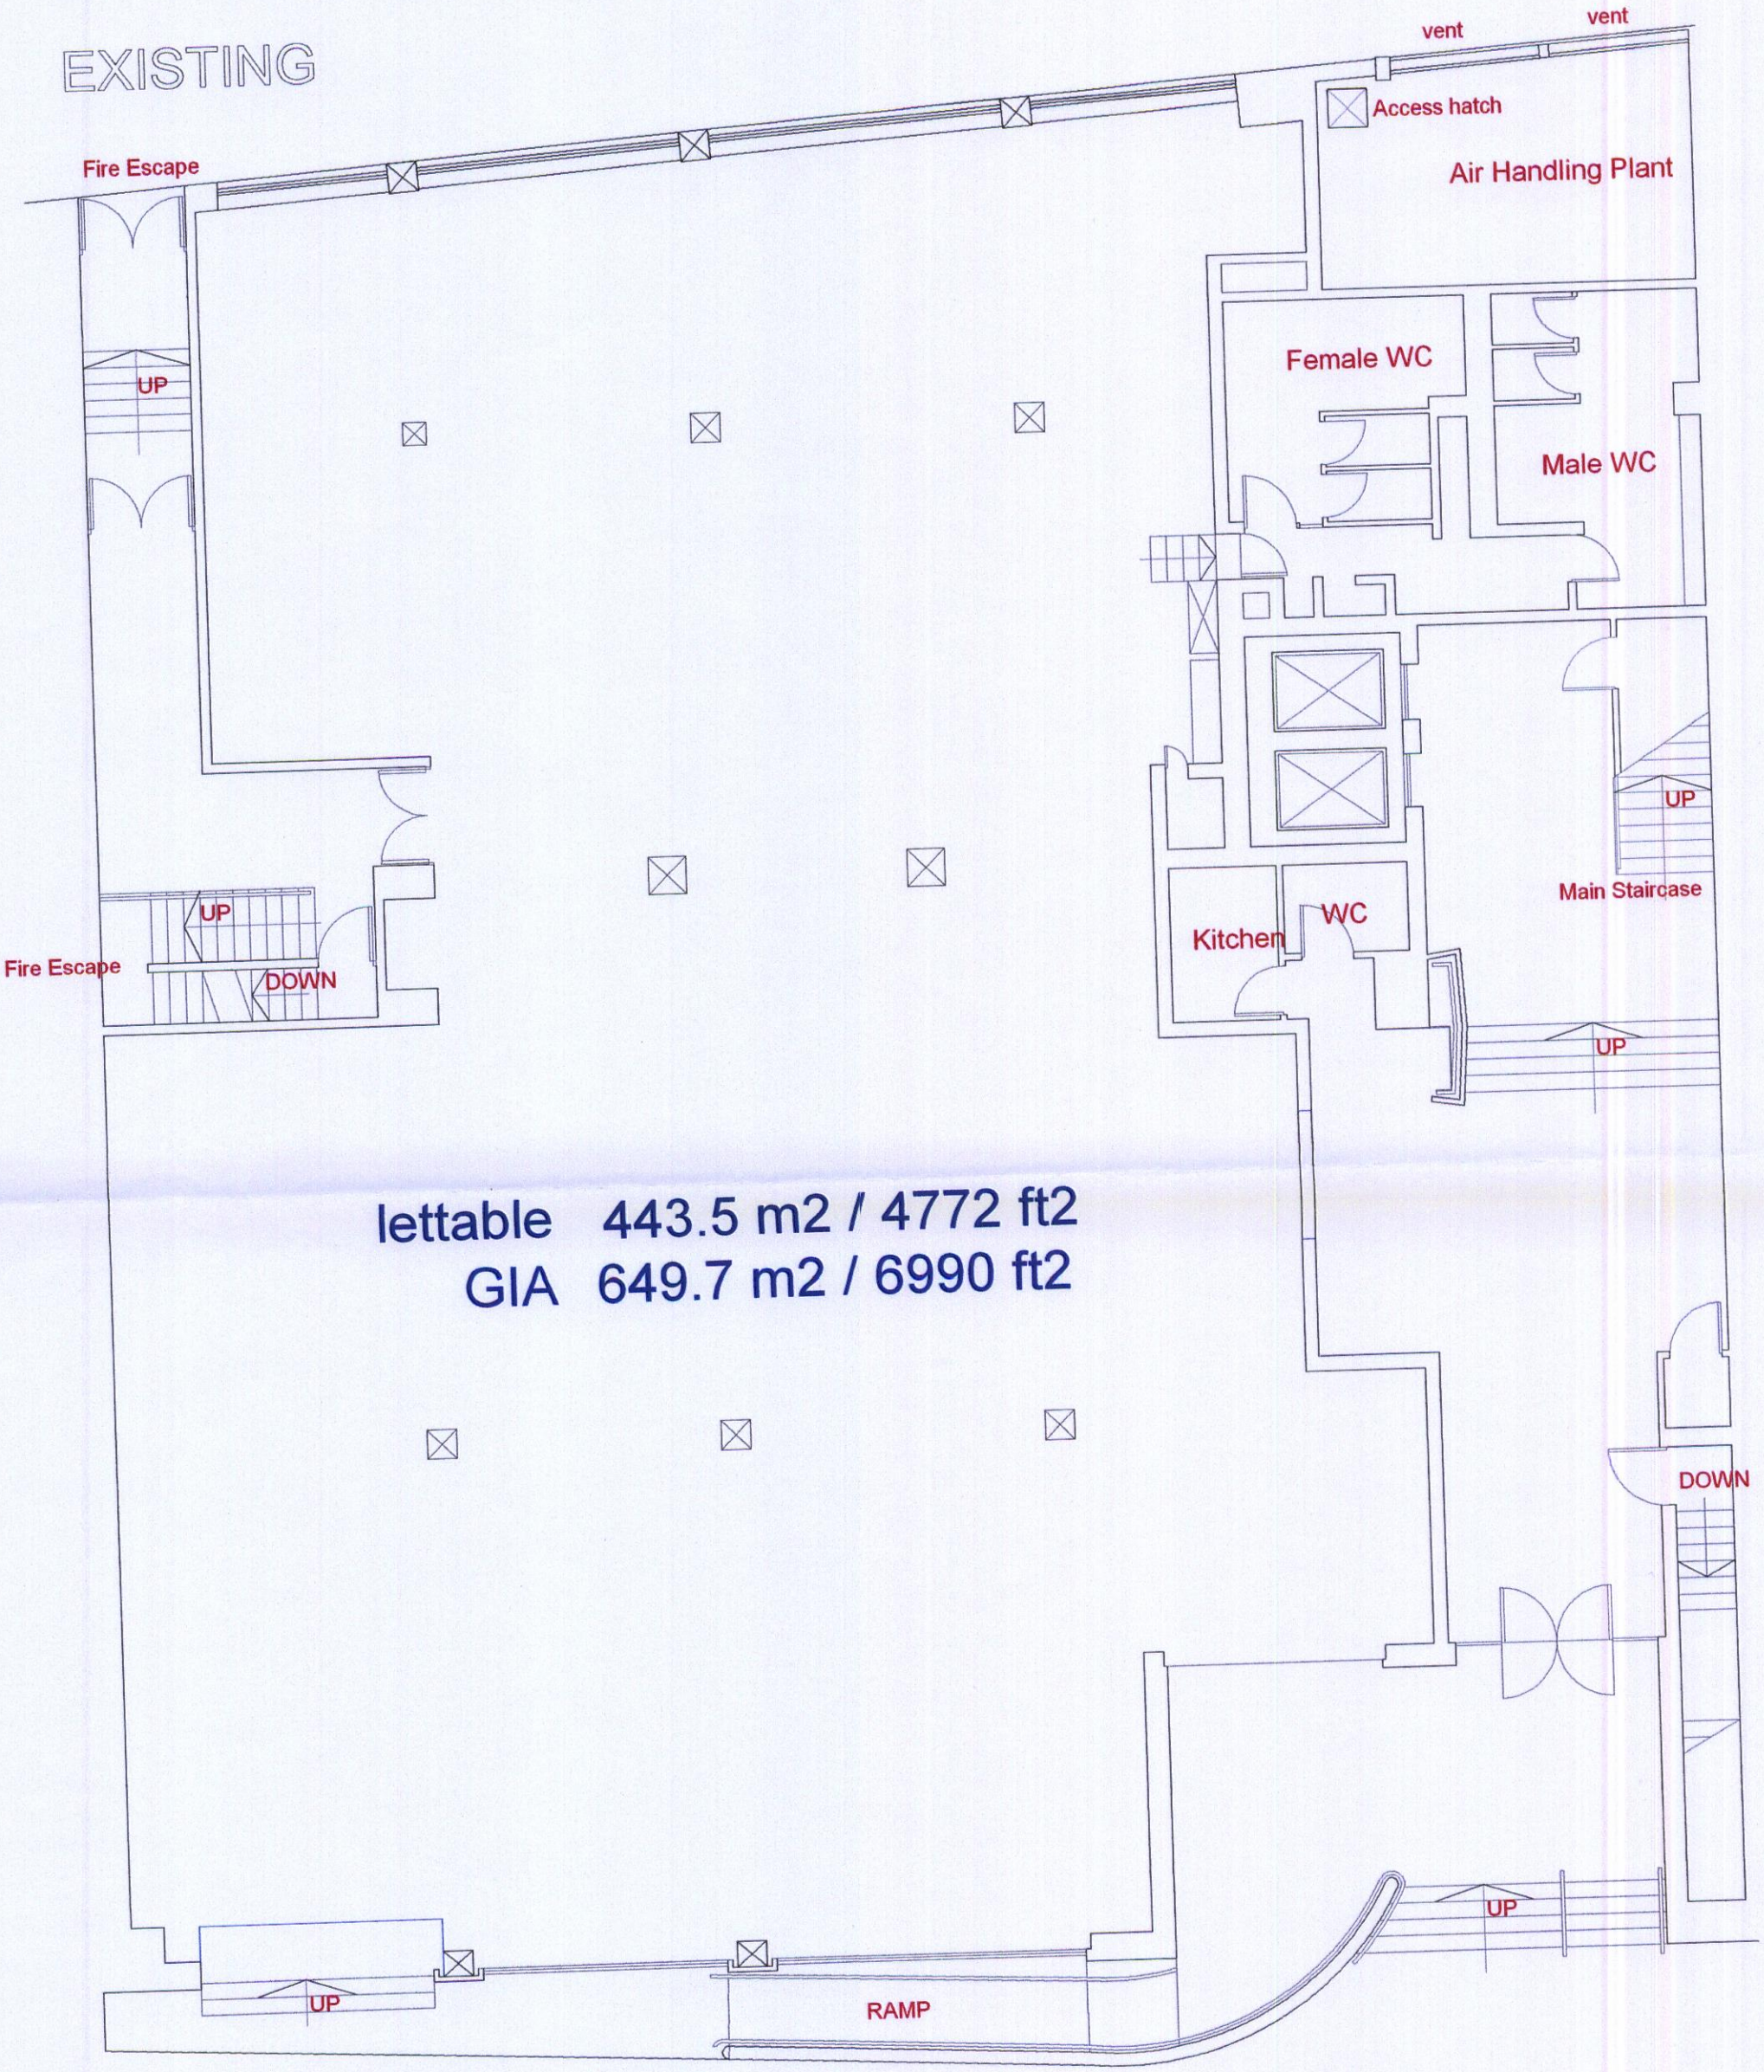

lettable 443.5 m2 / 4772 ft2

GIA 649.7 m2 / 6990 ft2

ABBEY BUSINESS CENTRES

ABBEY HOUSE, MANCHESTER
GRD FLOOR

scale 1 : 100

PLANNING
ACK'D
REPLIED
REC'D 29 OCT 2009
M
M
M
INIT. REC'D
DATE
FOR ACTION
M