

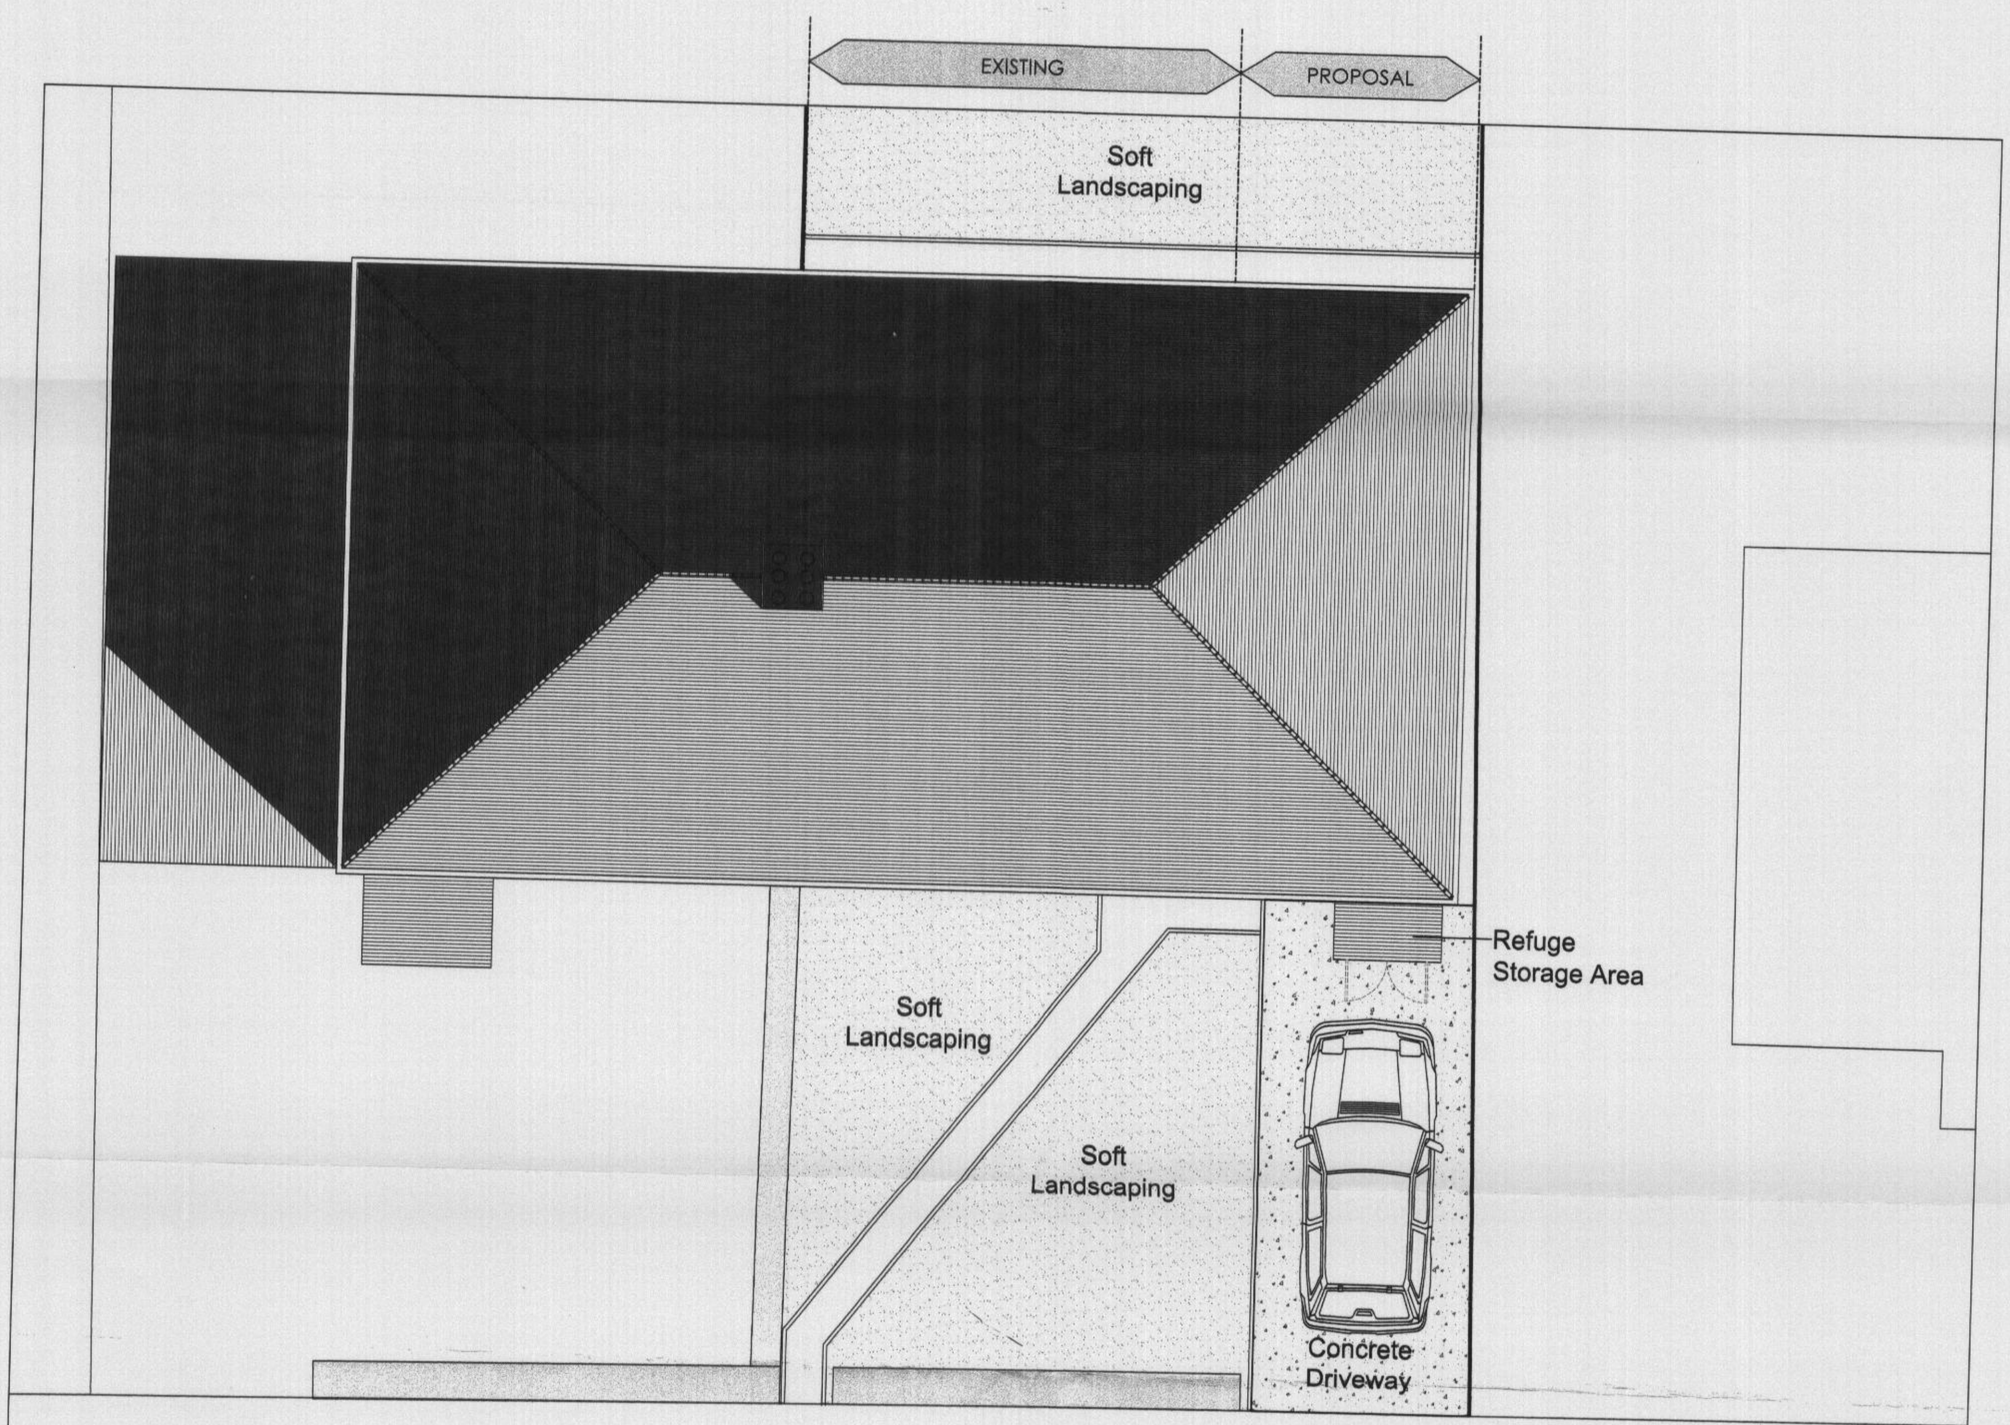



Roof Plan
Scale 1:50

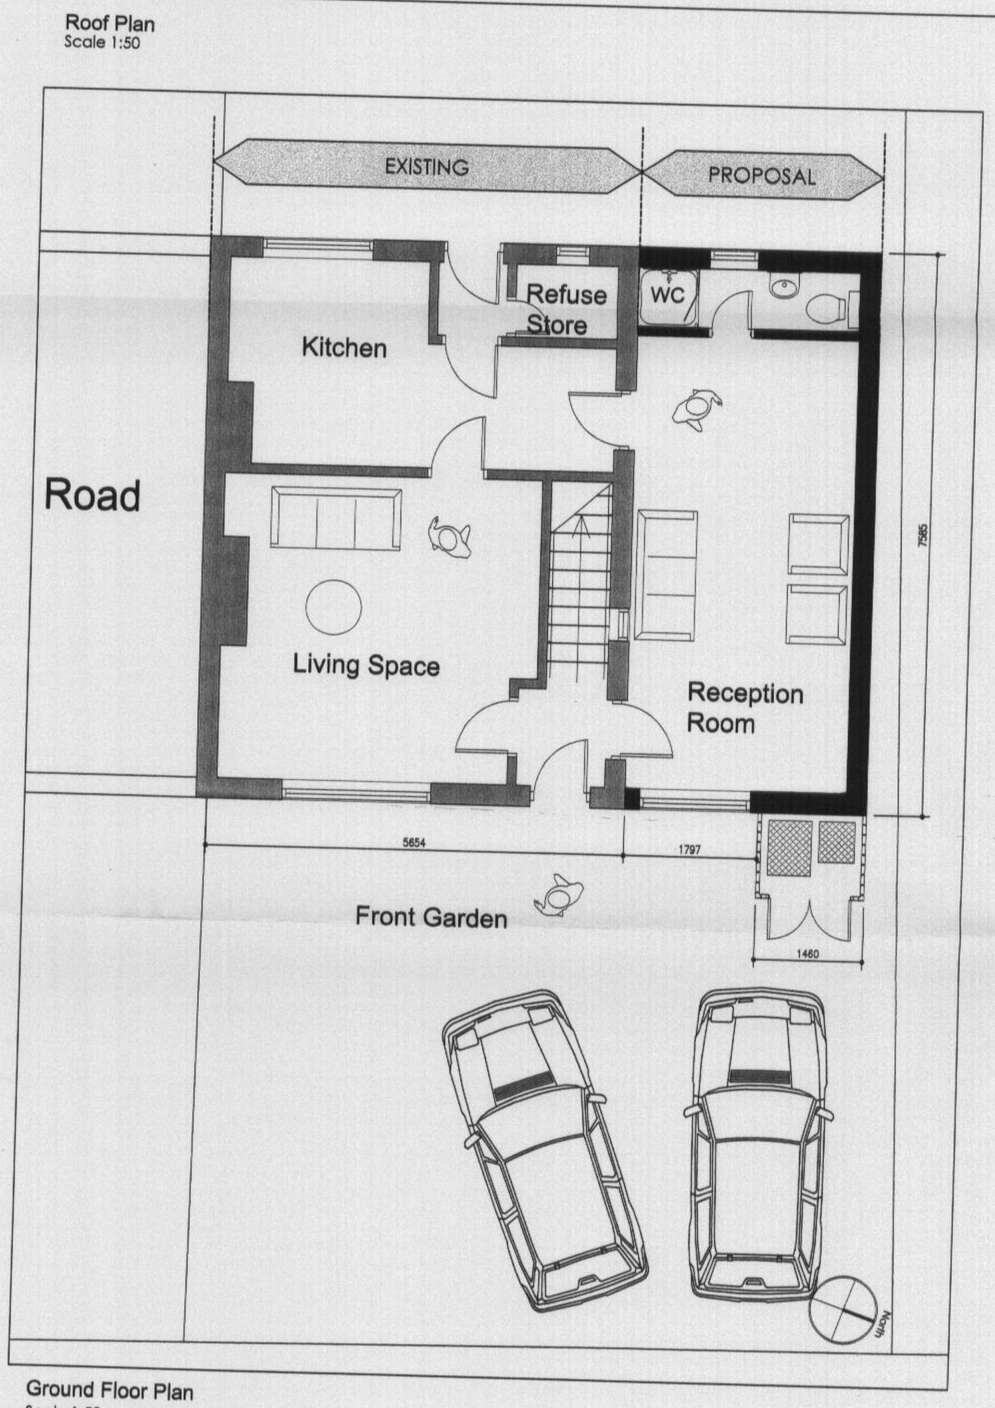


Ground Floor Plan
Scale 1:50

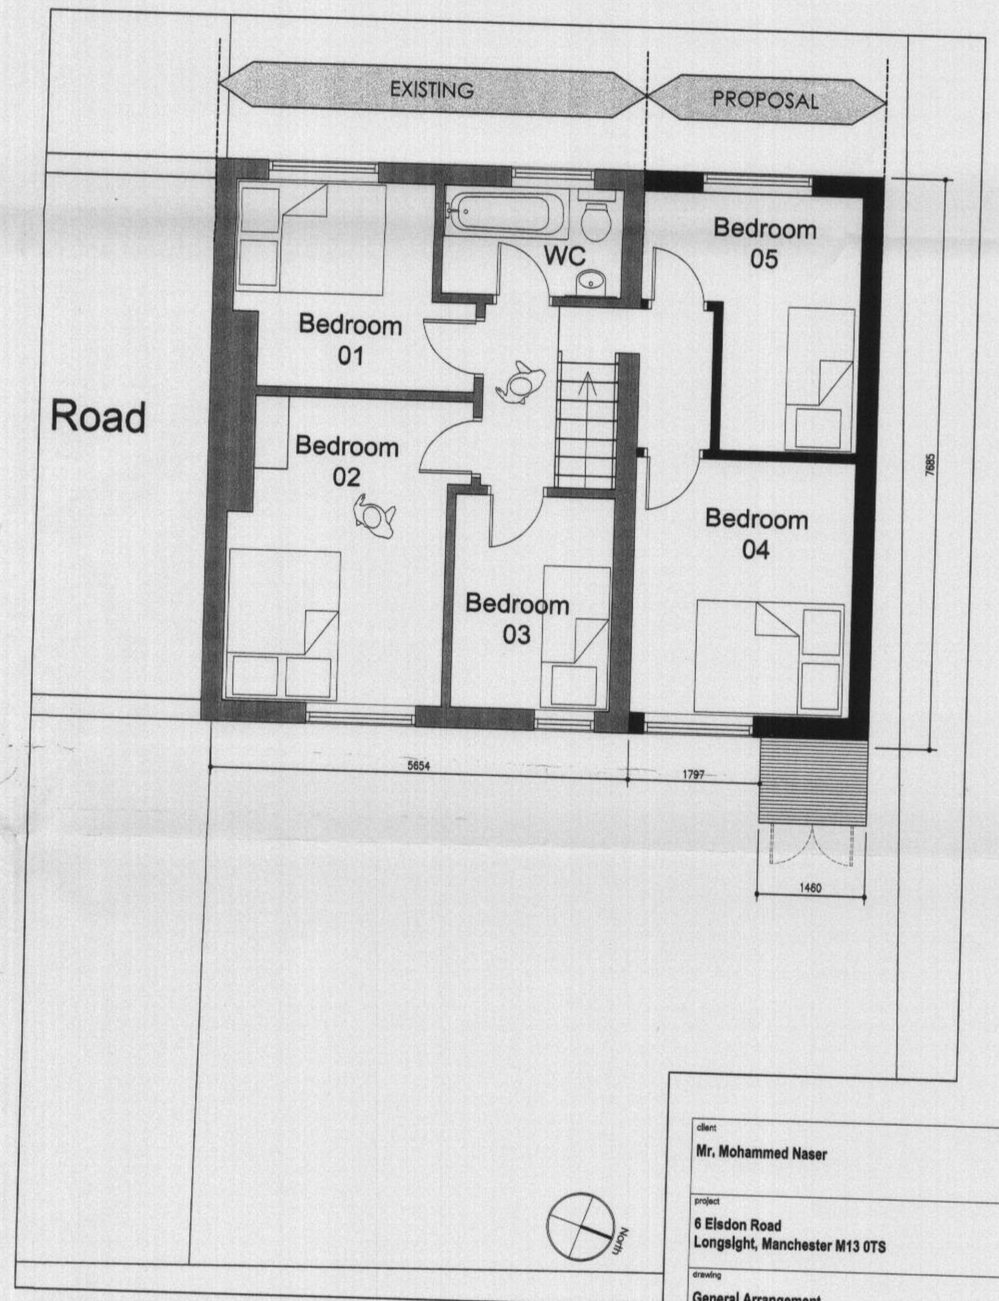


First Floor Plan
Scale 1:50

PLANNING
ACK'D
REP'RD
RECD 20 APR 2008
BCO CTD

client
**Mr. Mohammed Naser**

project
**6 Elsdon Road**
**Longsight, Manchester M13 0TS**

drawing
**General Arrangement**
**Proposed Plan Layout**

| | |
|---|---|
| | plot date: 19/04/08 |
| project number: , , | scale: 1:50 @ A1 |
| drawing number: GA004 | rev: - / issue status: PLANNING |

This drawing is to be read in conjunction with all related drawings. Do not scale from this drawing. All dimensions must be checked and verified on site before commencing any work or producing shop drawings. The originator should be notified immediately of any discrepancy.
This drawing is copyright and remains the property of the author.