TITLE NUMBER

GM922792

GREATER MANCHESTER : MANCHESTER

N

ORDNANCE SURVEY MAP REFERENCE: SJ8193NW

SCALE: 1:1250

© CROWN COPYRIGHT. Produced by HMLR. Further reproduction in whole or in part is prohibited without the prior written permission of Ordnance Survey. Licence Number GD272728.

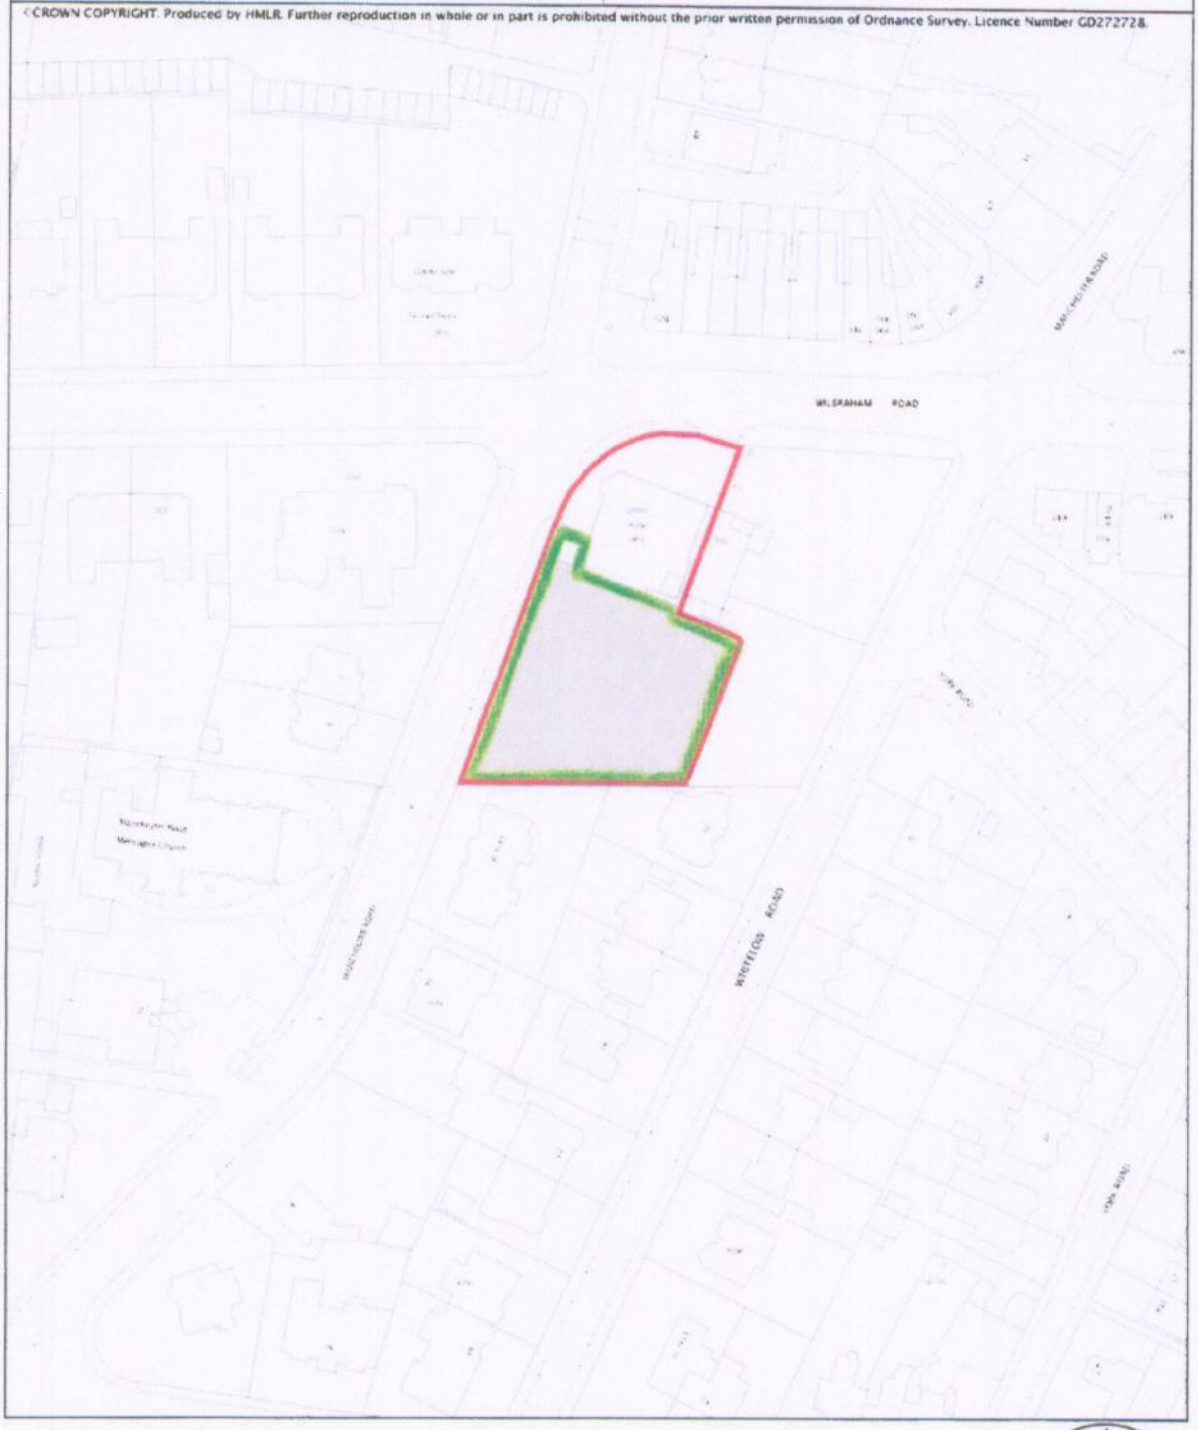

H.M. LAND REGISTRY JH 02/2003

LLOYDS HOTEL

ACK'D

RECD 29 FEB 2008

	INIT. RECD	DATE
M		
M		
M		
FOIL ACTION		

This title is dealt with by Land Registry, Lytham Office.
This is a print of the view of the title plan obtained from HM Land Registry showing the state of the title plan on 29 SEP 2006 at 11:08:28. It may not be to the scale shown on the title plan.