NOTES:
1. THIS DRAWING NOT TO BE SCALED, FIGURED DIMENSIONS ONLY TO BE TAKEN.
2. SHOULD ANY DISCREPANCIES BE FOUND WITH THIS DRAWING, PLEASE INFORM THIS OFFICE.
3. COPYRIGHT OF THIS DRAWING IS OWNED BY JMARCHITECTS.

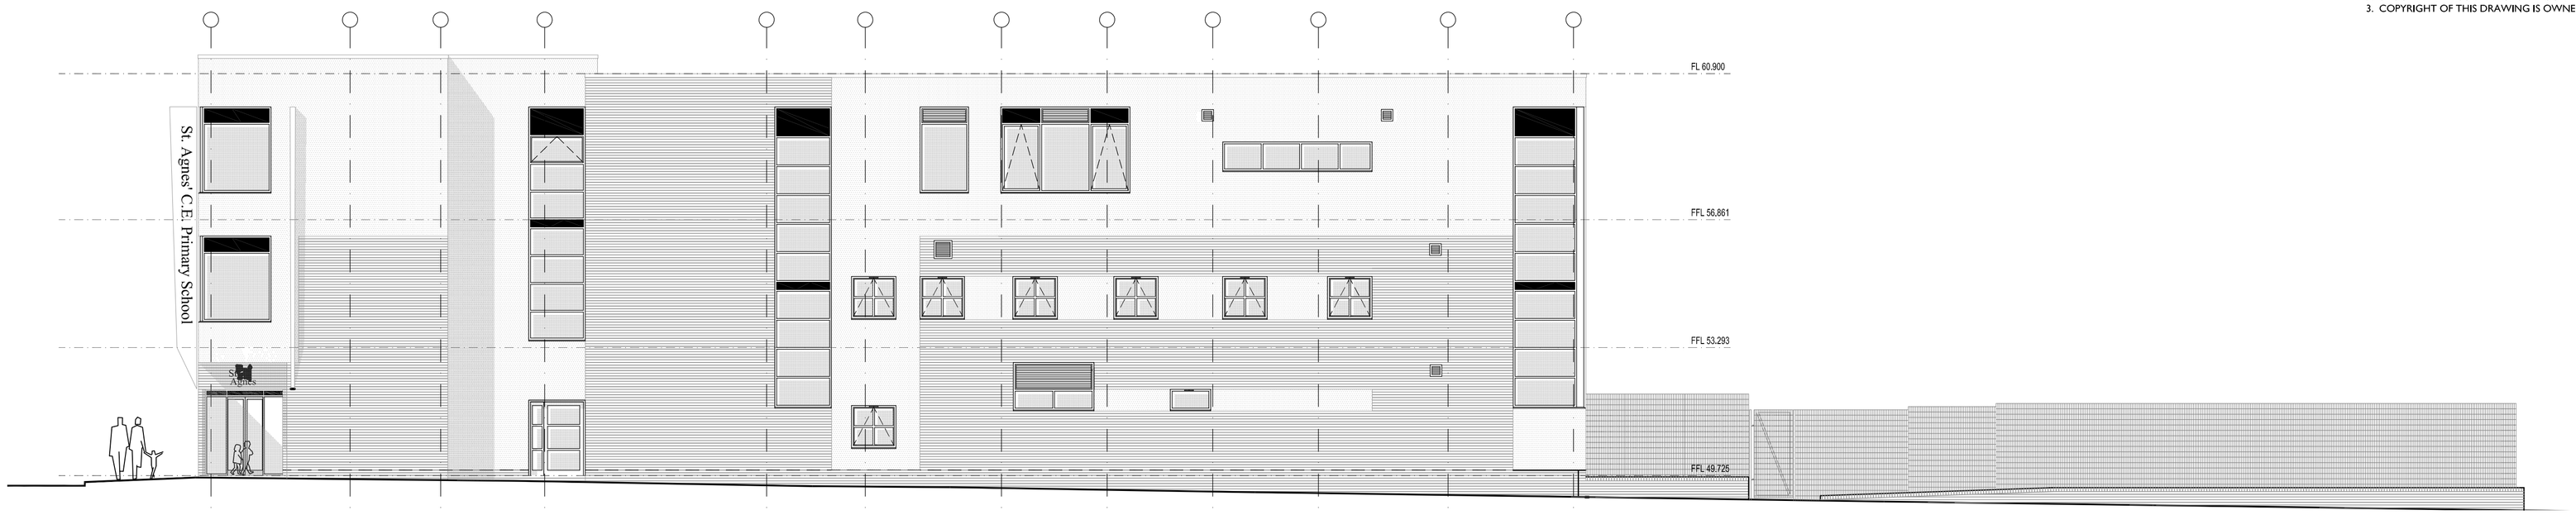

NORTH ELEVATION FROM SLADE GROVE
- Scale 1:100



SOUTH ELEVATION FROM CLITHEROE ROAD
- Scale 1:100



WEST ELEVATION FROM PLAYGROUND
- Scale 1:100

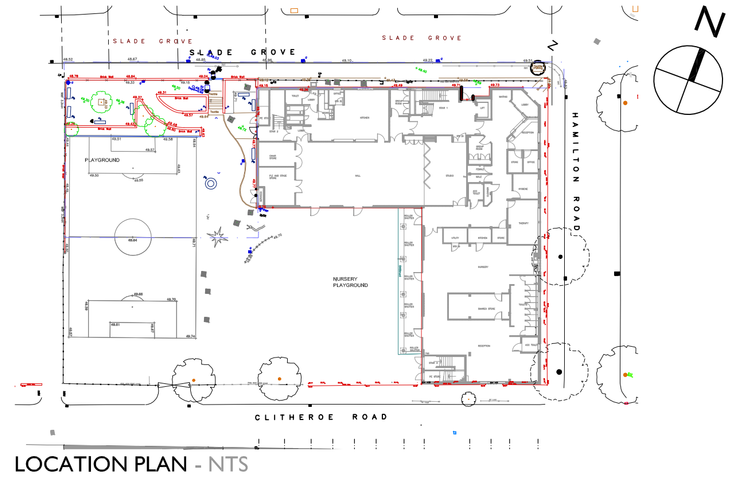

LOCATION PLAN - NTS

REV.	DESCRIPTION	DATE	DRN BY	CKD BY
A	ISSUED FOR PLANNING	13.06.12	NOD	AI

WILLMOTT DIXON CONSTRUCTION

jmarchitects

PROJECT . ST AGNES C.E. PRIMARY SCHOOL

TITLE . EXISTING ELEVATIONS

CLIENT . WILLMOTT DIXON

JOB No.	DRAWING No.	REVISION
. 4926	P(0)004	A -
SCALE . 1:100@A1	DRAWN BY NOD.	CHECKED BY Ai .
STATUS . PLANNING		DATE 13.06.12

Floor 9
St James's Buildings
Oxford Street
Manchester
M1 6EJ

T: 0161 200 6300

F: 0161 200 6301

man@jmarchitects.net

www.jmarchitects.net