CORD BAR NEW FACADE
8 DORSEY ST, MANCHESTER.
CORD BAR LTD
JAN 2008
C/1/2006
C/05/2006
EXISTING FRONT FACADE ELEVATION
1 : 50

PROJECT
CLIENT
DATE
JOB NO
DRAWING NO
TITLE
SCALE

CHECK ALL MEASUREMENTS PRIOR TO ANY WORKS COMMENCING, DO NOT SCALE OFF DRAWING. THIS DRAWING REMAINS THE COPYRIGHT OF PAUL ASTILL ASSOCIATES THERE MUST BE NO REPRODUCTION OR WORKS CARRIED OUT WITHOUT THE OWNERS WRITTEN CONSENT. ENSURE ALL WORKS COMPLY WITH BUILDING REGULATIONS.

PAUL ASTILL & ASSOCIATES
24-26 Lever St,
Stevenson Square,
Northern Quarter,
Manchester.
M1 1DX.
Tel-Fax:
0161 2371799

PLANNING
ACKD
REPLIED
RECD 8 - FEB 2008
INIT RECD DATE

UPPER FLOORS AS EXISTING

IGGUZZINI BULKHEAD LIGHTS WITH OPAIC GLASS SHADES

ENTRANCE DOOR TO BAR TO REMAIN EXISTING AND BE RE-VARNISHED AND MADE GOOD WERE NECESSARY

TIMBER STRIP SECTIONS VARIOUS SIZES WITH DARK STAIN AND VARNISH FINISH

PLYWOOD AND BRASS SECTION OF FACADE WITH 460X460MM ACOUSTIC DOUBLE GLAZING.

ELECTRICALLY OPERATED SLATTED LATH POWDER COATED ROLLER SHUTTER TO REMAIN AS EXISTING.

TIMBER SIGNAGE WITH ROUTED CHANELS IN LETTERS SAT ON TIMBER STRIP SECTION DARK STAIN AND VARNISH FINISH

ENTRANCE TO UPPER FLOORS





PLANNING
ACK'D
REPLIED
RECD 8 - FEB 2008
M
M
M
EDILACTION
INIT RECD
DATE

REAR ELEVATION
EXISTING 1:50

CEILING WITH DOUBLE LAYER ROCKWOOL INSULATION AND DOUBLE LATER 12MM PLASTERBOARD PLASTERSKIM AND PAINT FINISH.
BULKEAD WITH S/W CARCASS AND 12MM PLY 12MM PLASTERBOARD PLASTER SKIM AND PAINT FINISH.

LV DOWNLIGHTS WHITE FINISH.

48MM THICK ROUTED PLYWOOD CORD LETTERING WITH DARK STAIN AND VARNISH FINISH.

FACADE BULKHEAD WITH TIMBER STRIPS OF VARIOUS THICKNESS AND DEPTH STAINED AND VARNISH FINISH

IGGUZZINI CAST ALUMINUM BULKHEAD LIGHT WITH GLASS SHADE WALL MOUNTED (DIRECTION OF BEAM SHOWN DOTTED)

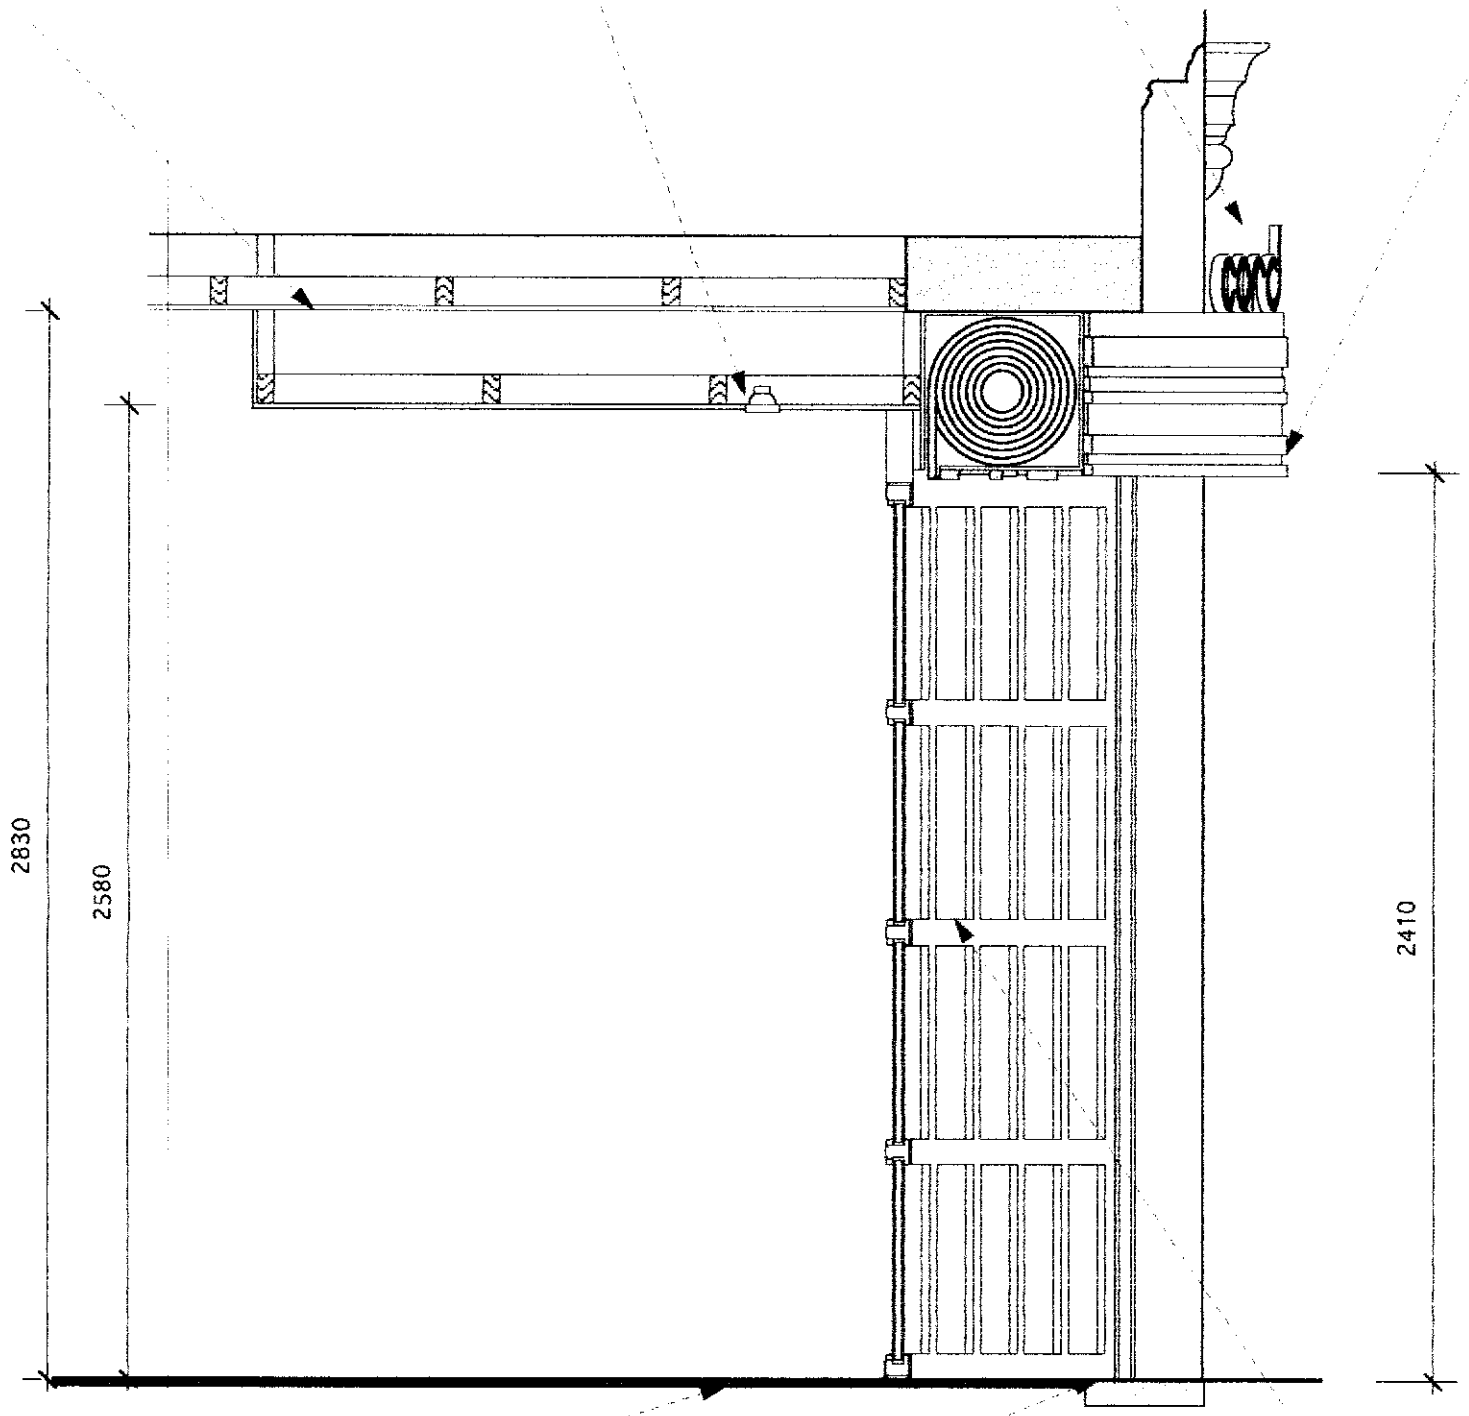

SECTION SHOWING LIGHTING POSITION

TERRICOTTA TILES LAID IN HERRING BONE PATTERN RUNNING TO EXISTING STONE MEETING FLUSH WITH LINE OF PAVEMENT

ELECTRICALLY OPERATED SLATTED LATH POWDER COATED ROLLER SHUTTER DARK GREEN FINISH

BRASS SECTION OF FACADE WITH DOUBLE LAYER PLY CARCASS AND DOUBLE GLAZED UNITS HELD IN TO ROUTED CHANELS WITH PLYWOOD SECTIONS ON REAR. WEATHERED BRASS FINISH EXTERNALLY

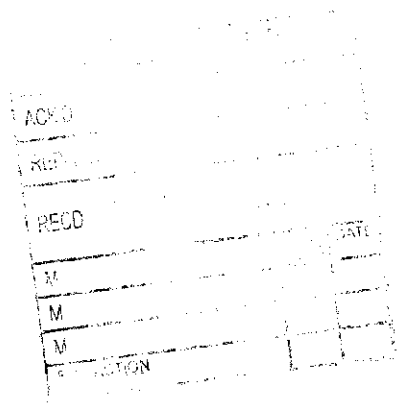

CORD BAR NEW FACADE 8 DORSEY ST, MANCHESTER.	PROJECT	PAUL ASTILL & ASSOCIATES
CORD BAR LTD	CLIENT	24-26 Lever St, Stevenson Square, Northern Quarter, Manchester. M1 1DX.
MARCH 2008	DATE	
C/1/2008	JOB NO	
C/07/2008	DRAWING NO	Tel-Fax: 0161 2371799
DETAIL SECTION THROUGH FRONT FACADE (EXISTING)	TITLE	
1 : 20	SCALE	

CHECK ALL MEASUREMENTS PRIOR TO ANY WORKS COMMENCING, DO NOT SCALE OFF DRAWING. THIS DRAWING REMAINS THE COPYRIGHT OF PAUL ASTILL ASSOCIATES THERE MUST BE NO REPRODUCTION OR WORKS CARRIED OUT WITHOUT THE OWNERS WRITTEN CONSENT. ENSURE ALL WORKS COMPLY WITH BUILDING REGULATIONS.