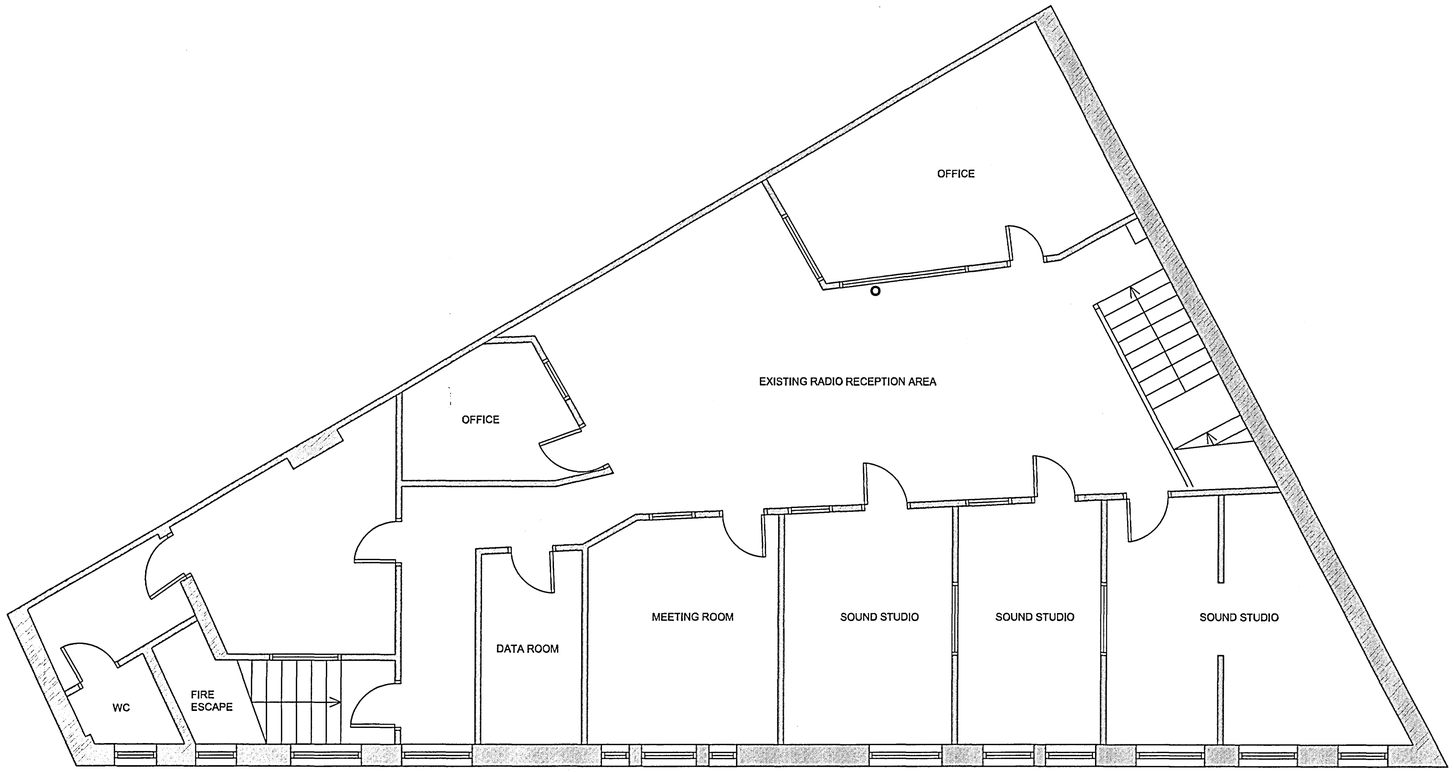

EXISTING FIRST FLOOR PLAN

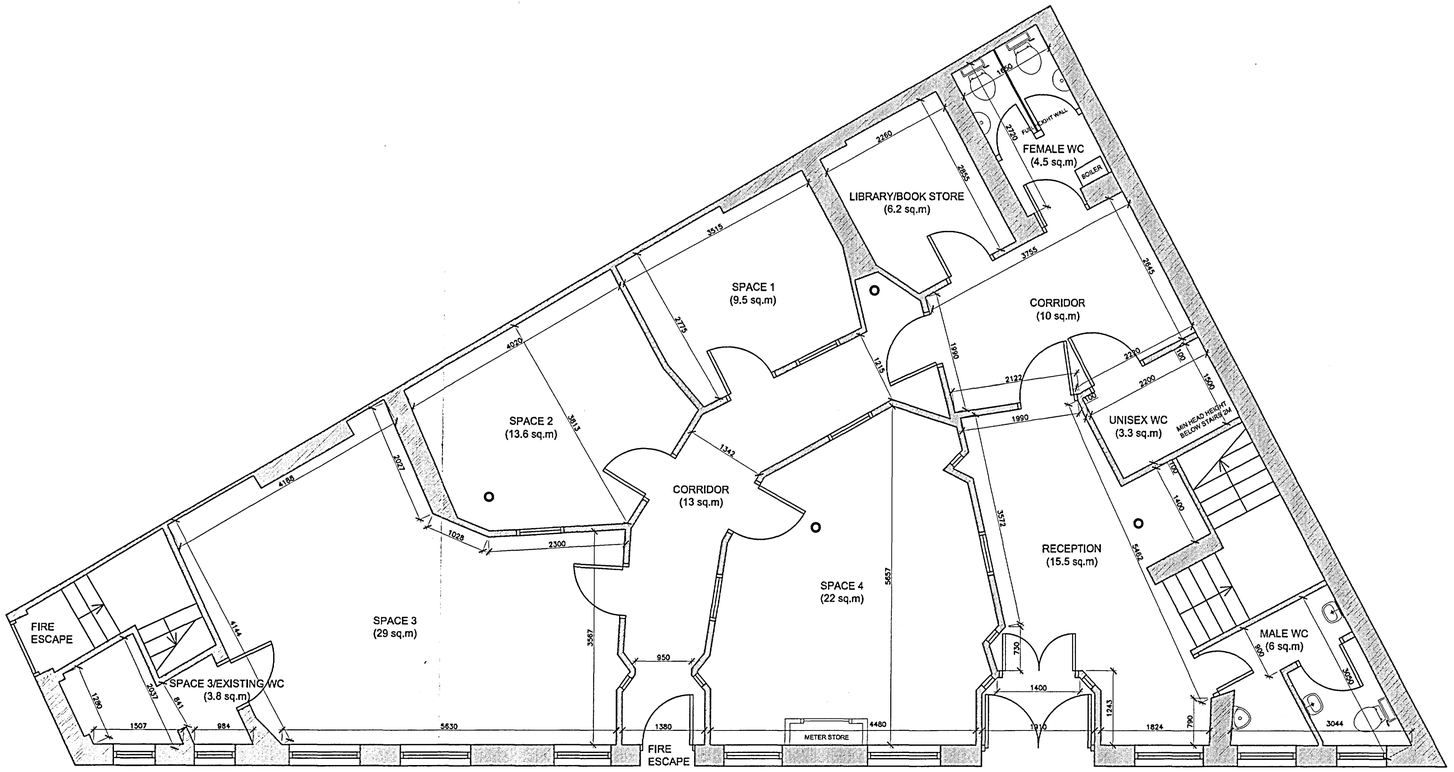

PROPOSED

~~EXISTING~~ GROUND FLOOR PLAN

PLANNING
ACKD
REPLIED
RECD 22 OCT 2010
SCANNED

Revision	Description	Date

MF

madfactory

30 Ash Street, Chimney Pot Park, Manchester, M6 5NA
Tel: 07841158635 mfarchitectural@gmail.co.uk

CLIENT
Asian Sound Radio

DRAWING TITLE
Existing Plans
42 SOUTHALL STREET
MANCHESTER
M3 1LG

DRAWING NO.	REVISION
207.01	/

SCALE		
1: 50 @ A1	DMF	07.10.10