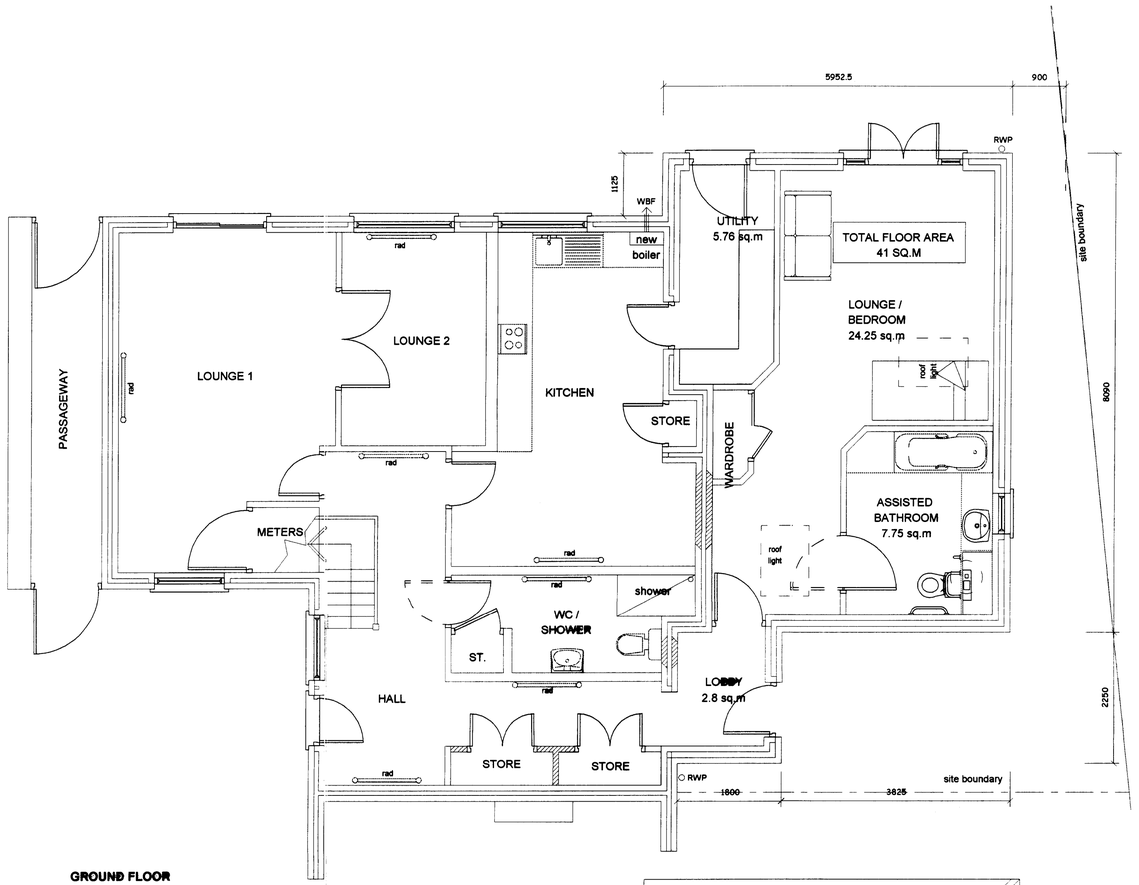

GROUND FLOOR

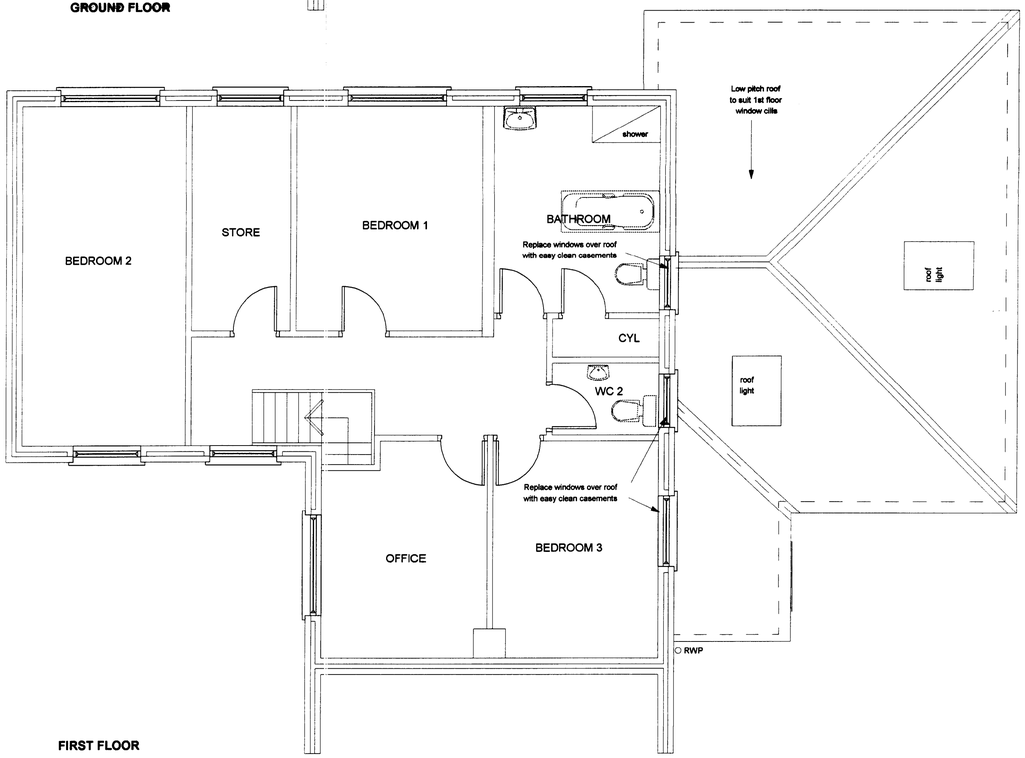

FIRST FLOOR

Notes

Do not scale from this drawing.

All dimensions must be checked on site by contractor prior to construction.

All layouts are assummed from Existing drawings.
All internal layouts will need confirming on site prior to work commencement

086971
Amended
VG

PLANNING
12 AUG 2008
FOR ACTION

Rev A(29/10/07): Scheme updated
Rev B(13/05/08: Scheme updated to include living area
Rev C(16/05/08): Bathroom & wardrobes relocated
rev D(05/0/08): Wardrobe removed
Rev F(8/8/08) : plan adjusted away from adjacent building.

Bernard Taylor Partnership Ltd.
Architects
ELIZABETH HOUSE, 486 DIDSBURY ROAD, HEATON MERSEY, STOCKPORT, CHESHIRE, SK4 3BS.
Tel: 0161-443 1221
Fax: 0161-442 1672
E-mail: Info@BernardTaylor.co.uk

Client
Mosscare Housing

Job
62 Bradgate Close
Northenden

Description
Proposed Ground Floor Extension

Drawn: VG Date: 23/10/07 Scale: 1:50

Job No:	Drg No:	Rev.
2115	04	E