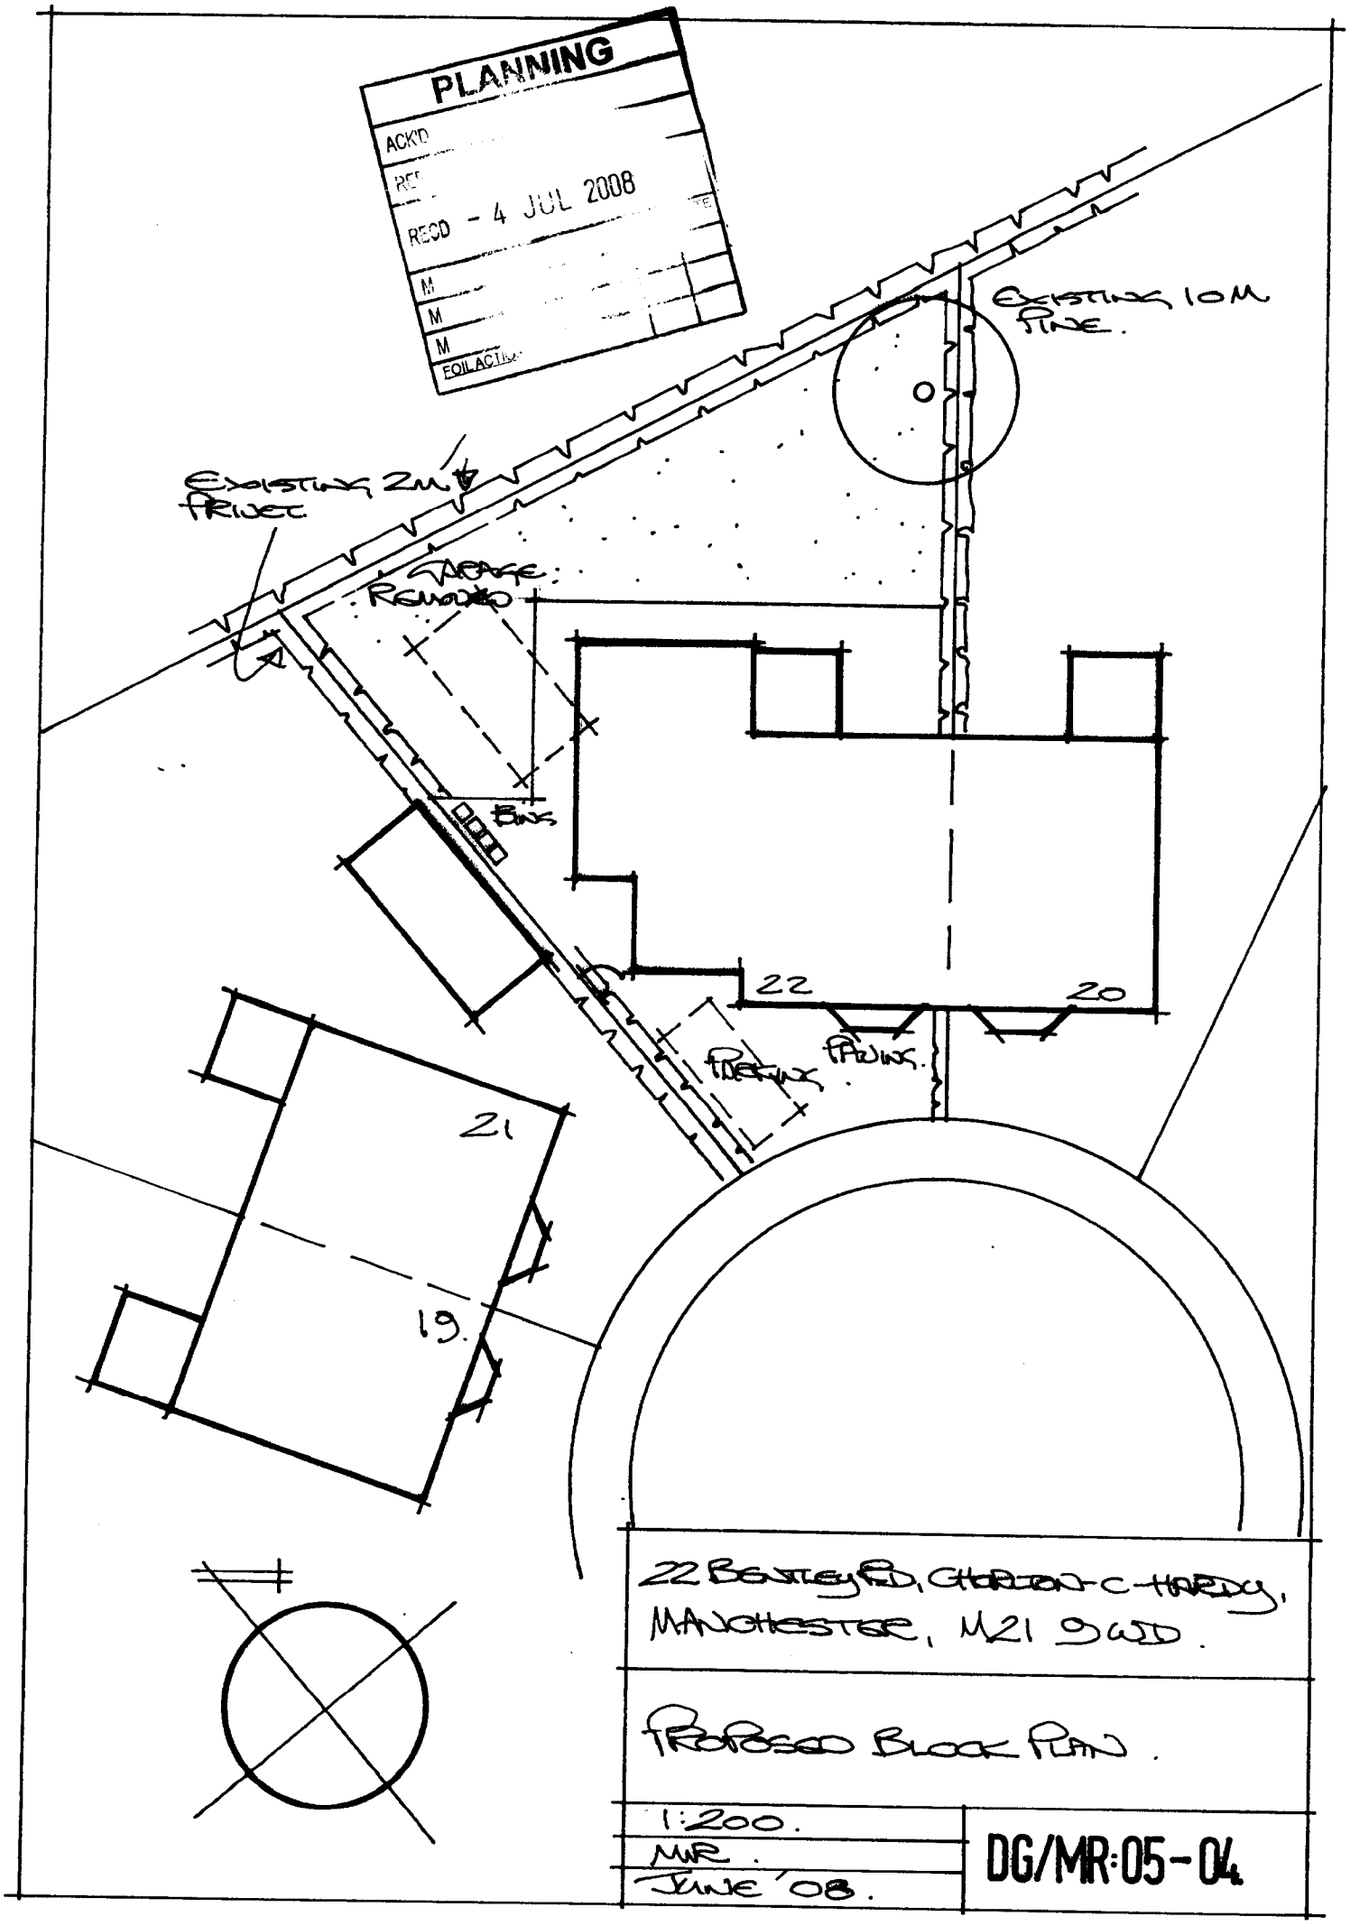
PLANNING
ACK'D
RECD - 4 JUL 2008
M
M
M
FOIL ACTION
EXISTING 10M PINE.
EXISTING 2M PRIVET
GARAGE REMOVED
BINS
22
20
PARKING
PAVING.
21
19.
22 BENTLEY RD, CHORLTON-C-HARDY, MANCHESTER, M21 9WD.
PROPOSED BLOCK PLAN.
1:200.
MR.
JUNE '08.
DG/MR:05-04