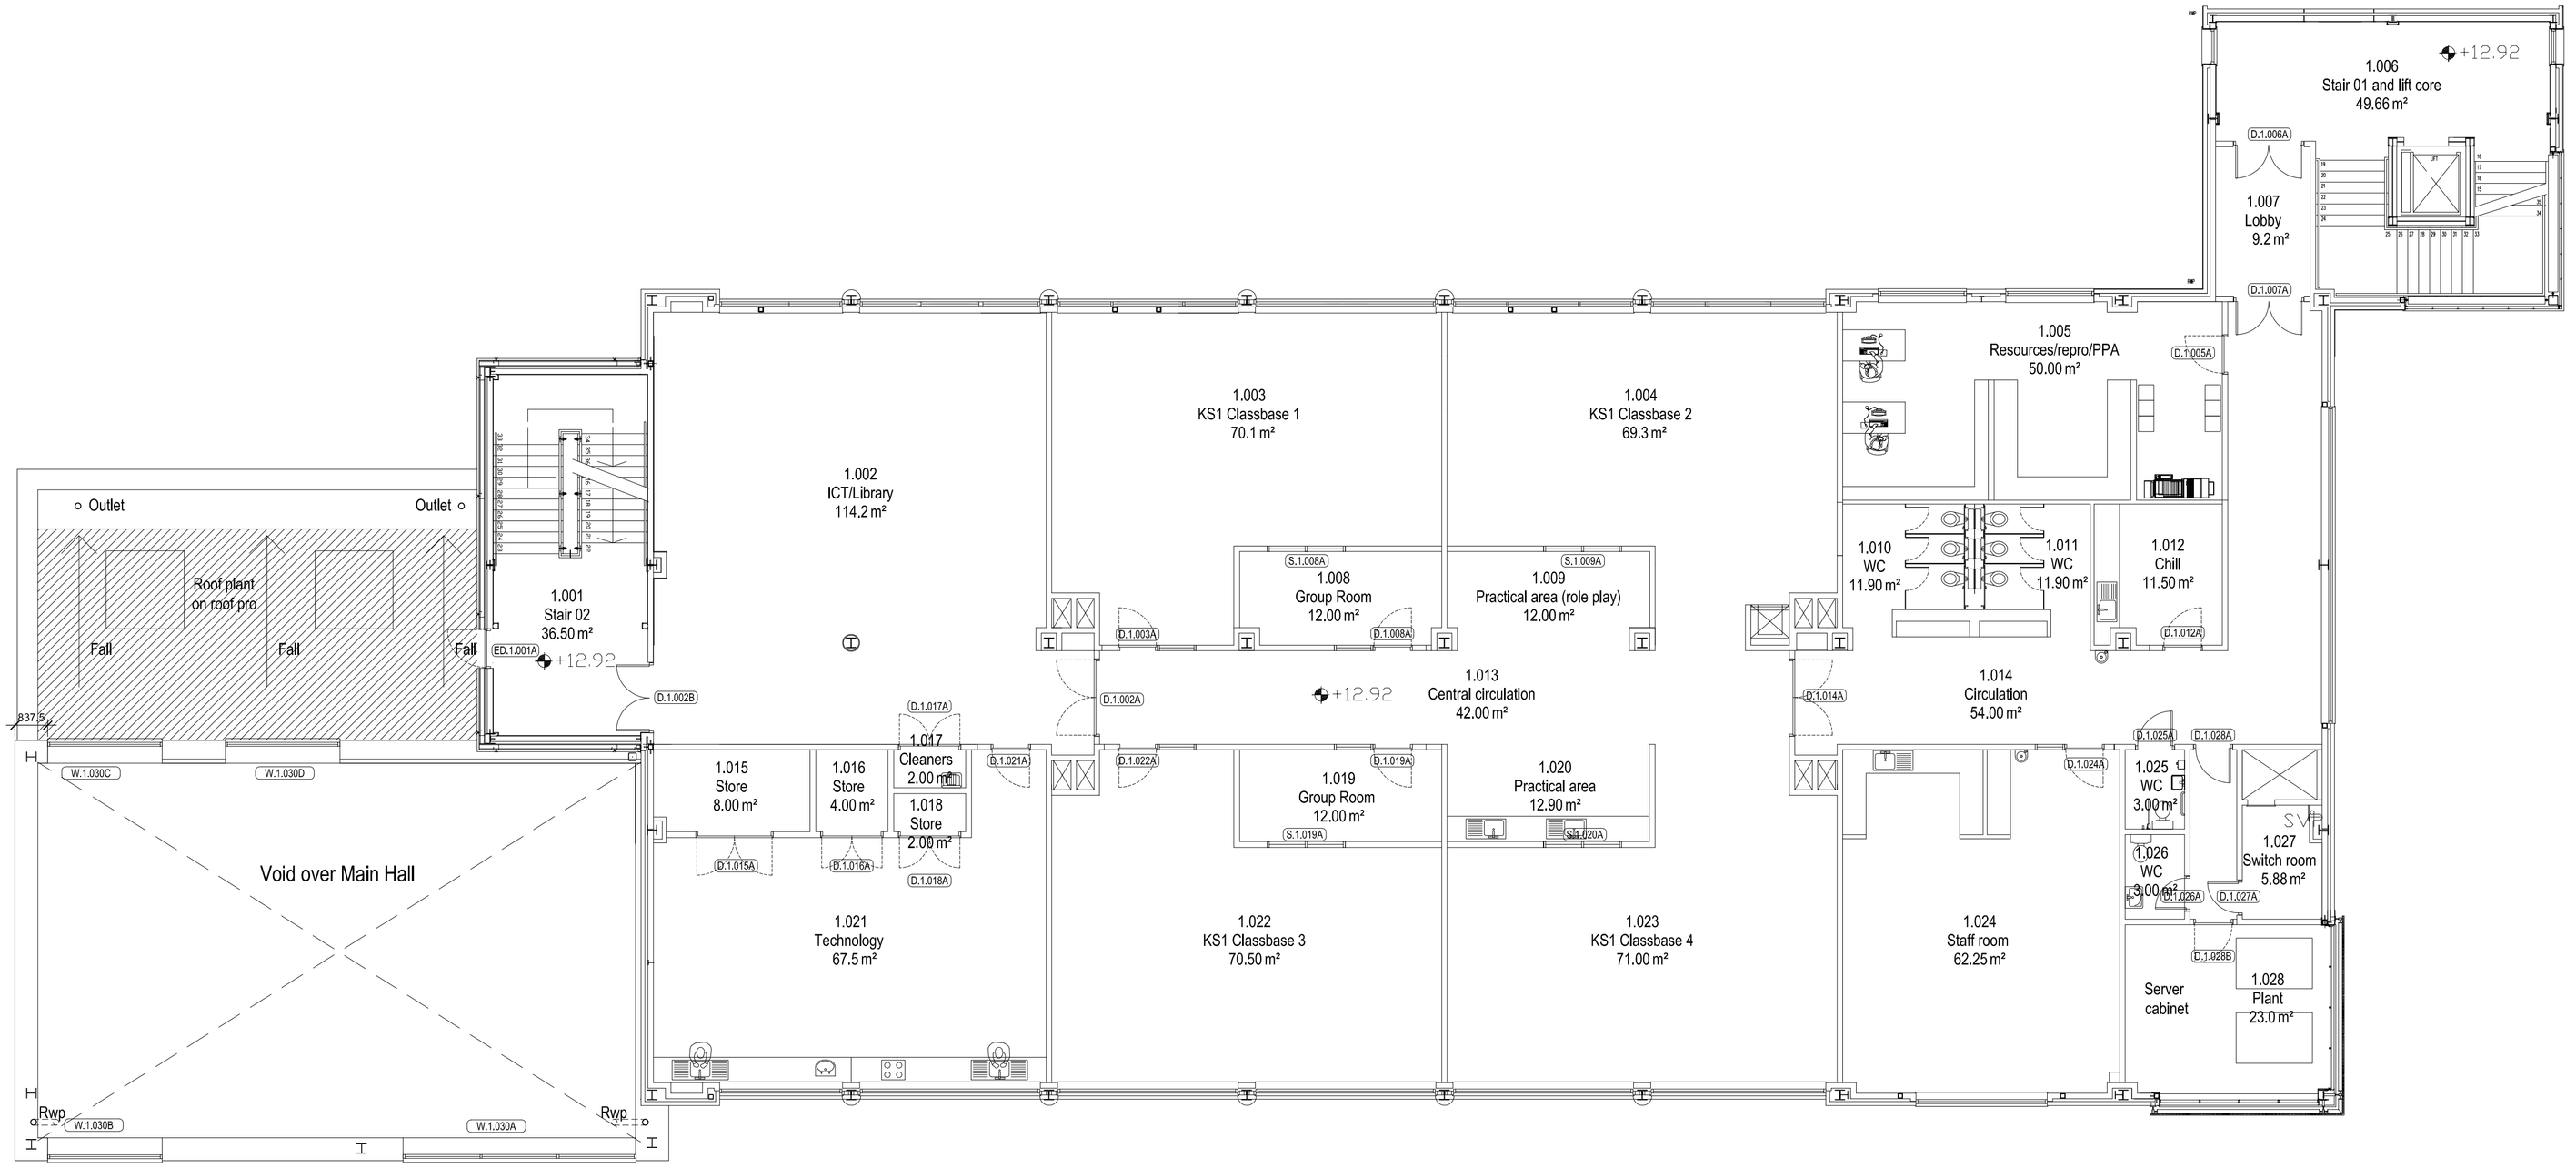


Level 01 - GIFA 947m²

**Notes**

Copyright: All rights reserved.
This drawing must not be reproduced without permission.
This drawing must not be scaled. Dimensions are in millimetres unless specified.

SINGLE PLY MEMBRANE ROOF WITH WALKWAY

North Point.

Key Plan.

| Rev | Date | Revision Note | By | Check |
|---|---|---|---|---|

EllisWilliams Architects
Wellfield, Chester Road
Preston Brook WA7 3BA
T: +44 1928 752 200
F: +44 1928 795 953

| | | | | | |
|---|---|---|---|---|---|
| Job title: Moston Primary School | | | | | |
| Drawing title: Level 01 | | | | | |
| Status: PLANNING | | File Name | | Xx-Ref File | |
| Drawn by: LMcH | date: 10-05-13 | checked by | date | Scale at A1: 1:100 | Scale at A3: 1:200 |
| Job No.: 1848 | CPI cat.: AS(0-) | | Dwg No.: A03 | | Revision: - |
| Contractors Drawing No. | | | | | |