


**PROPOSED SITE PLAN**
SCALE 1:100

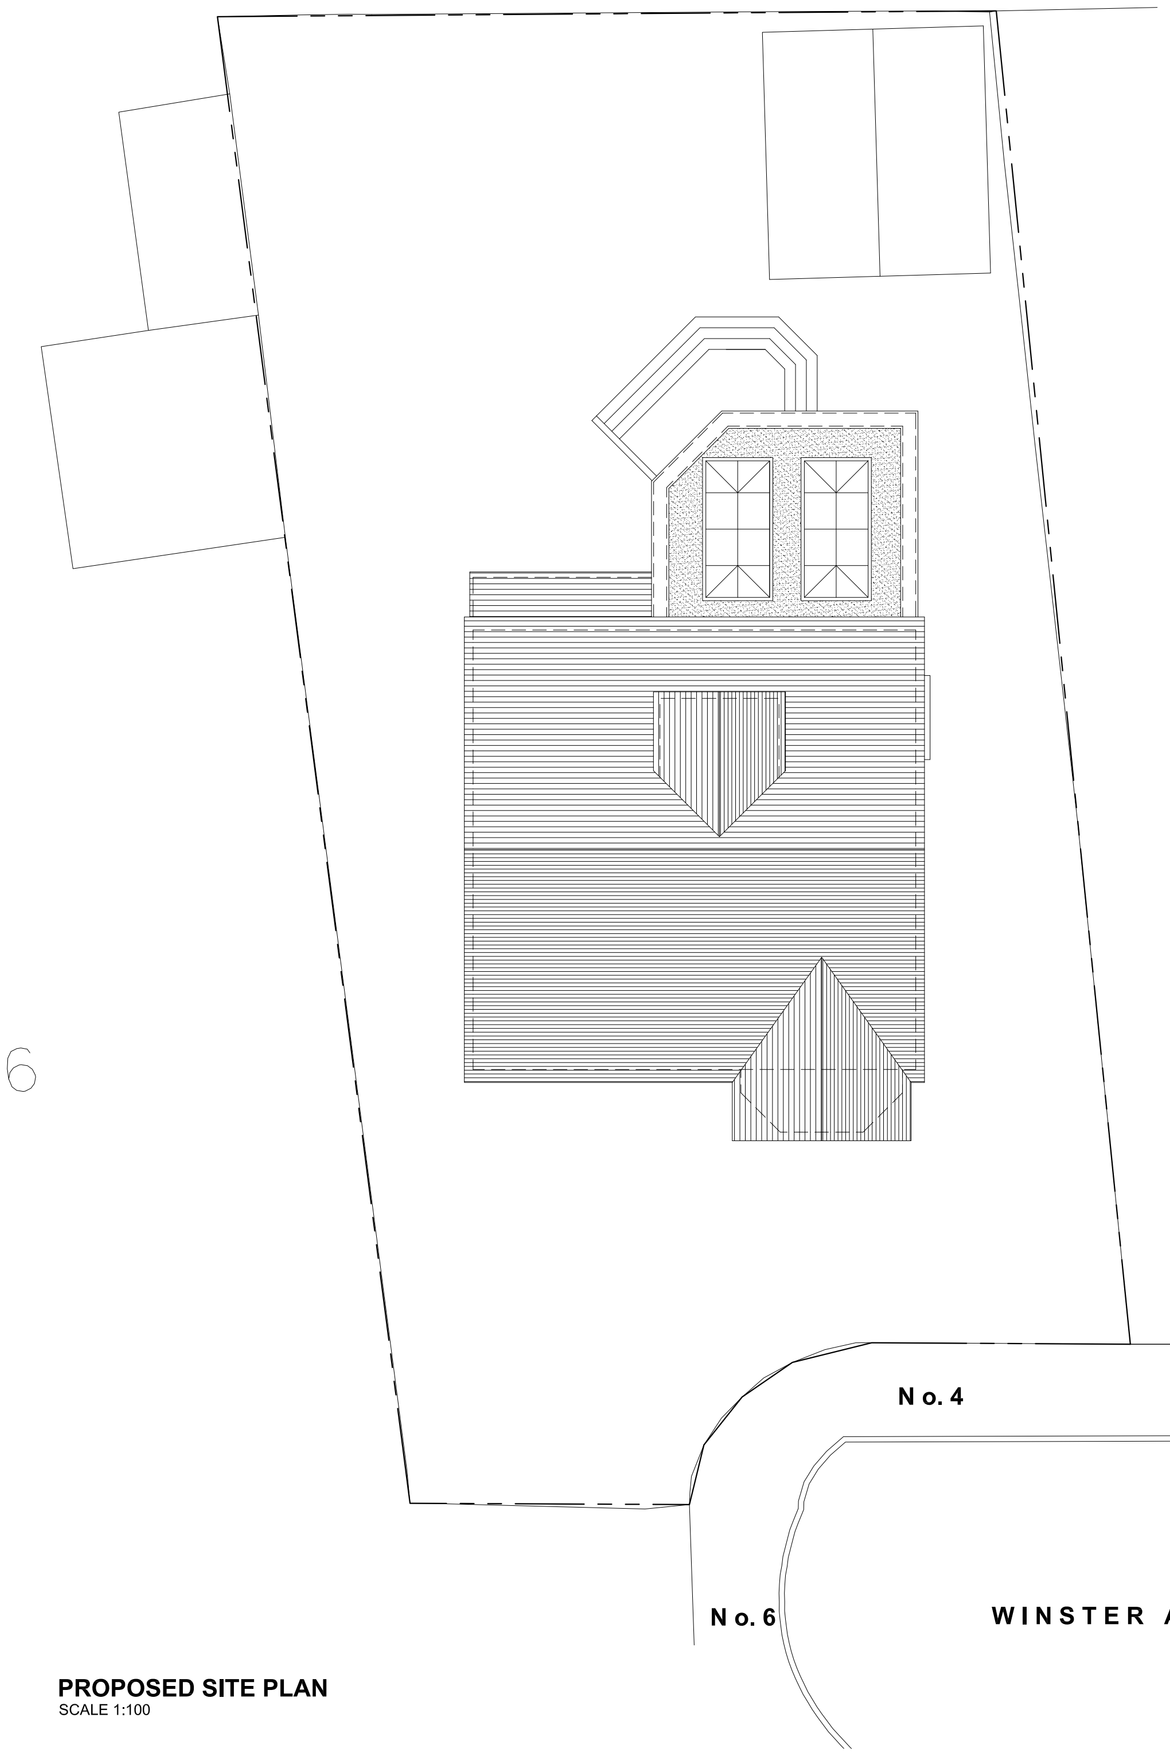


**PROPOSED GROUND FLOOR PLAN**
SCALE 1:50

DRAWING NUMBER F218-003

| REV. | DATE | DESCRIPTION | DRN | CHK. |
|---|---|---|---|---|
| O | 19.08.12 | ISSUED FOR PLANNING | CB | GB |

CLIENT
MR & MRS MUNRO

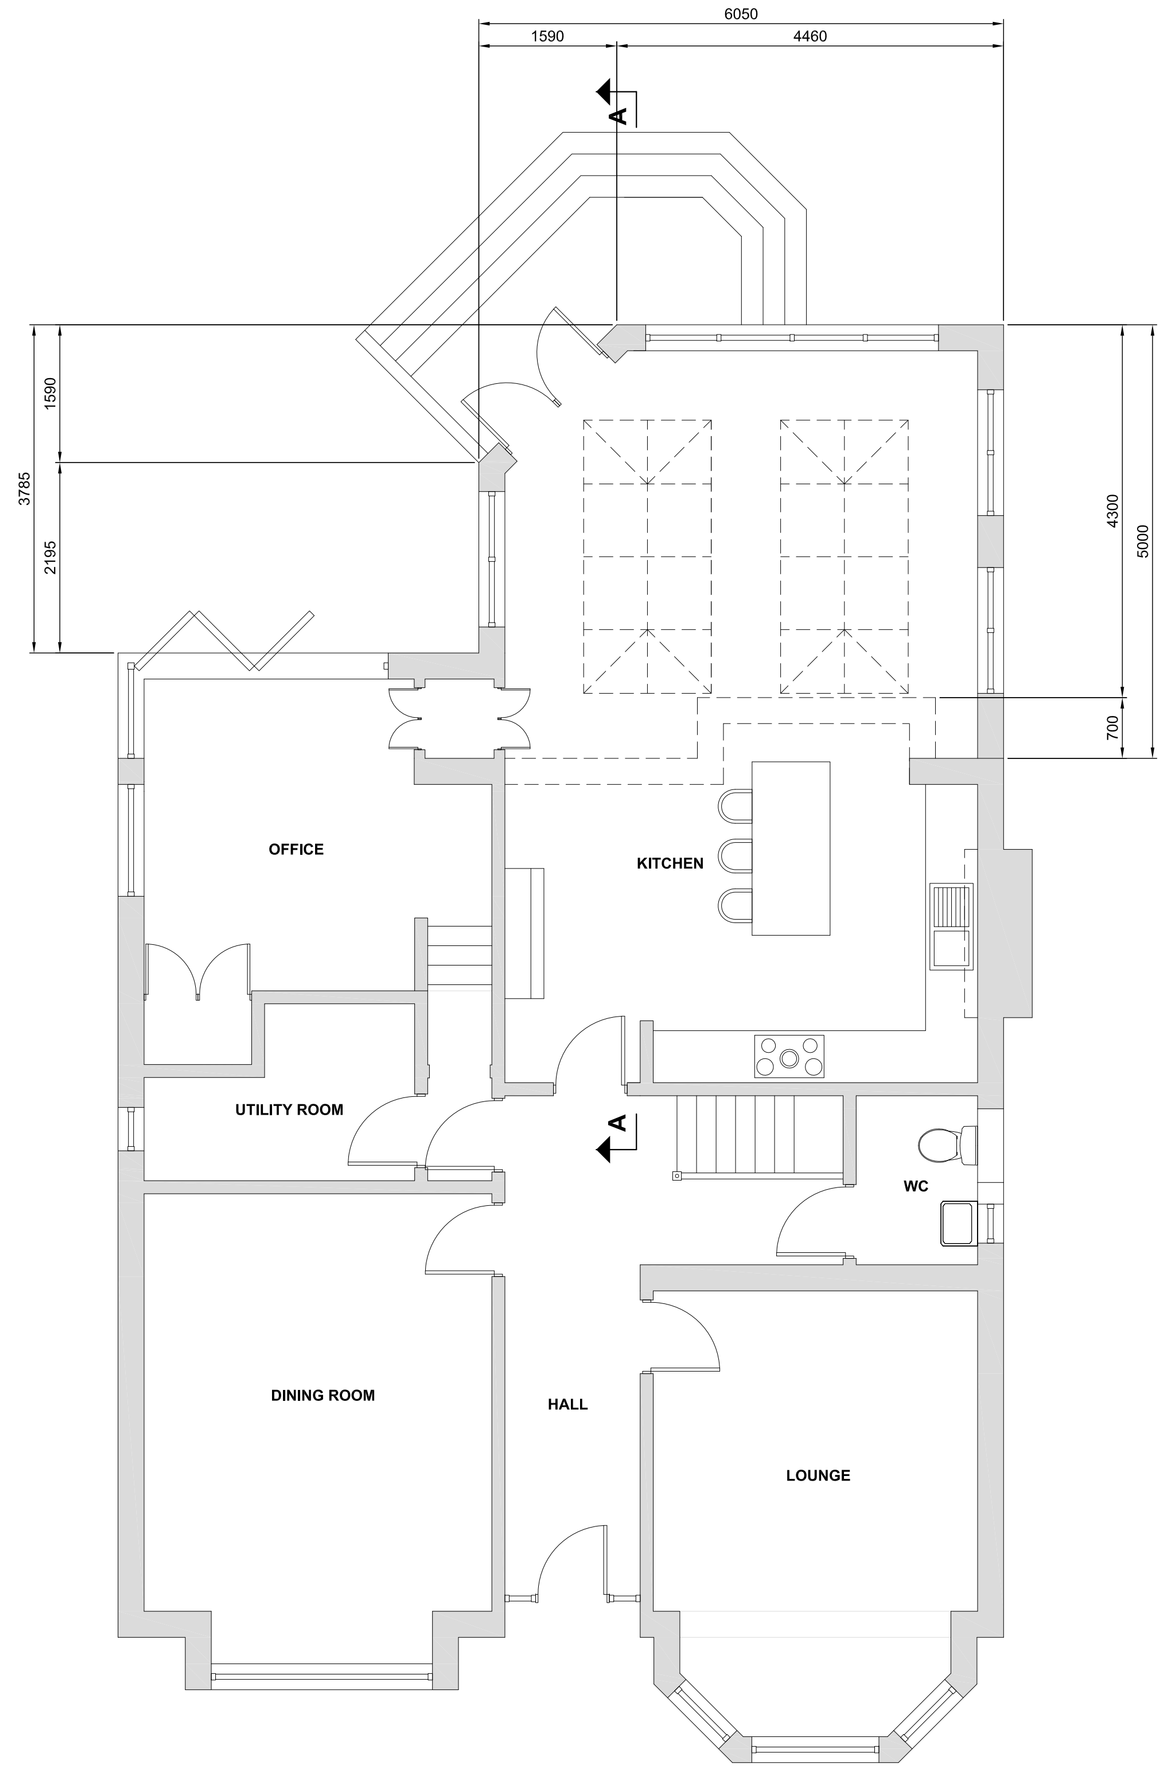PROJECT
4 WINSTER AVE
WEST DIDSBURY, MANCHESTER
M20 2YG

TITLE
PROPOSED EXTENSION
PROPOSED SITE &
FLOOR PLANS

| SCALE | DRAWN BY |
|---|---|
| AS SHOWN | CB |

| DRAWING NUMBER | REV. |
|---|---|
| F218-003 | O |