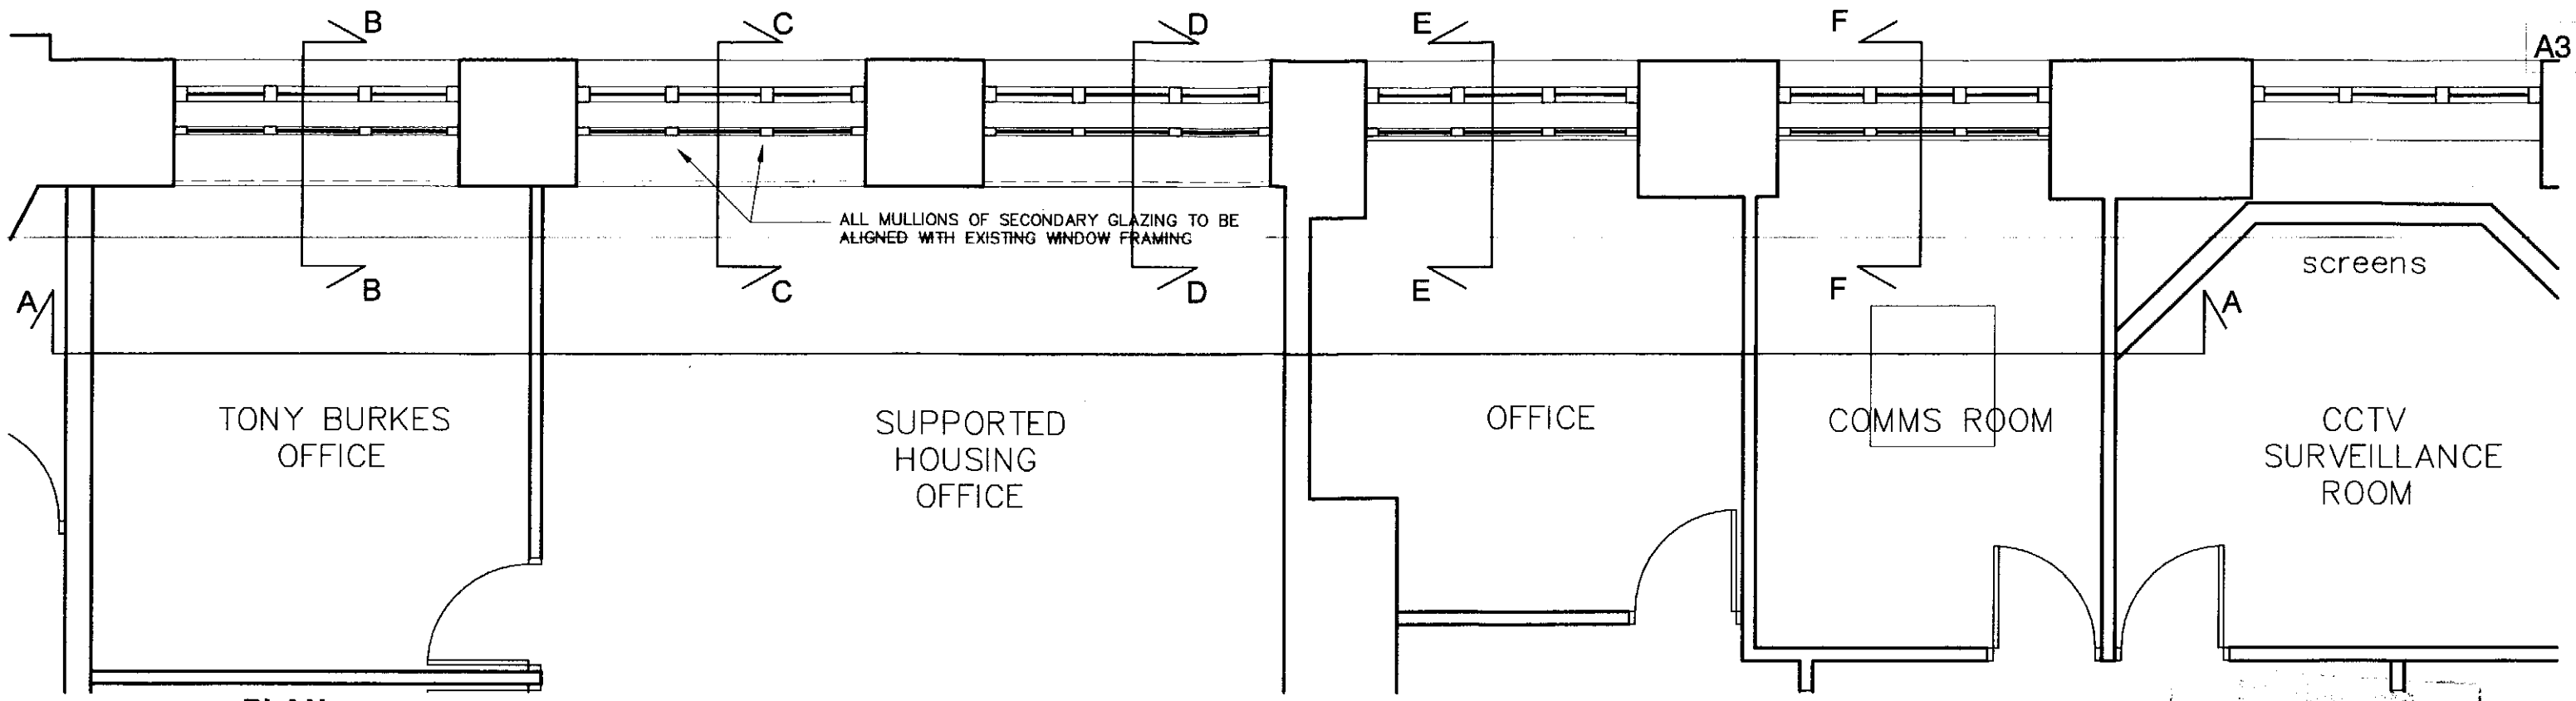

PLAN

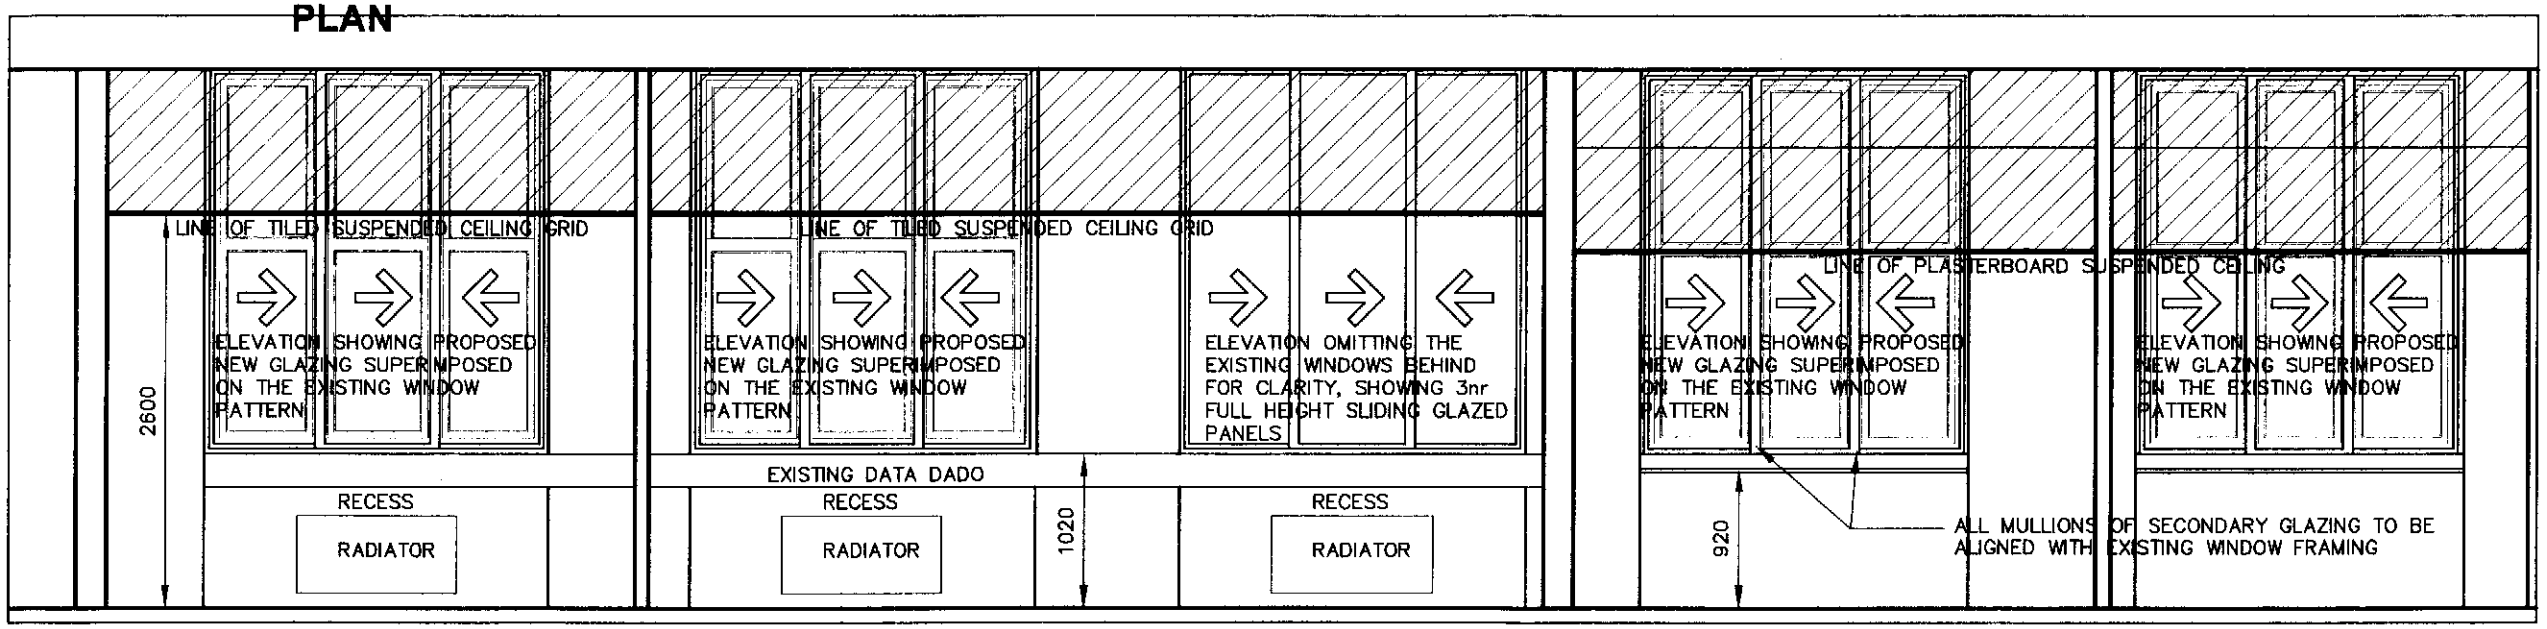

SECTION ELEVATION AA

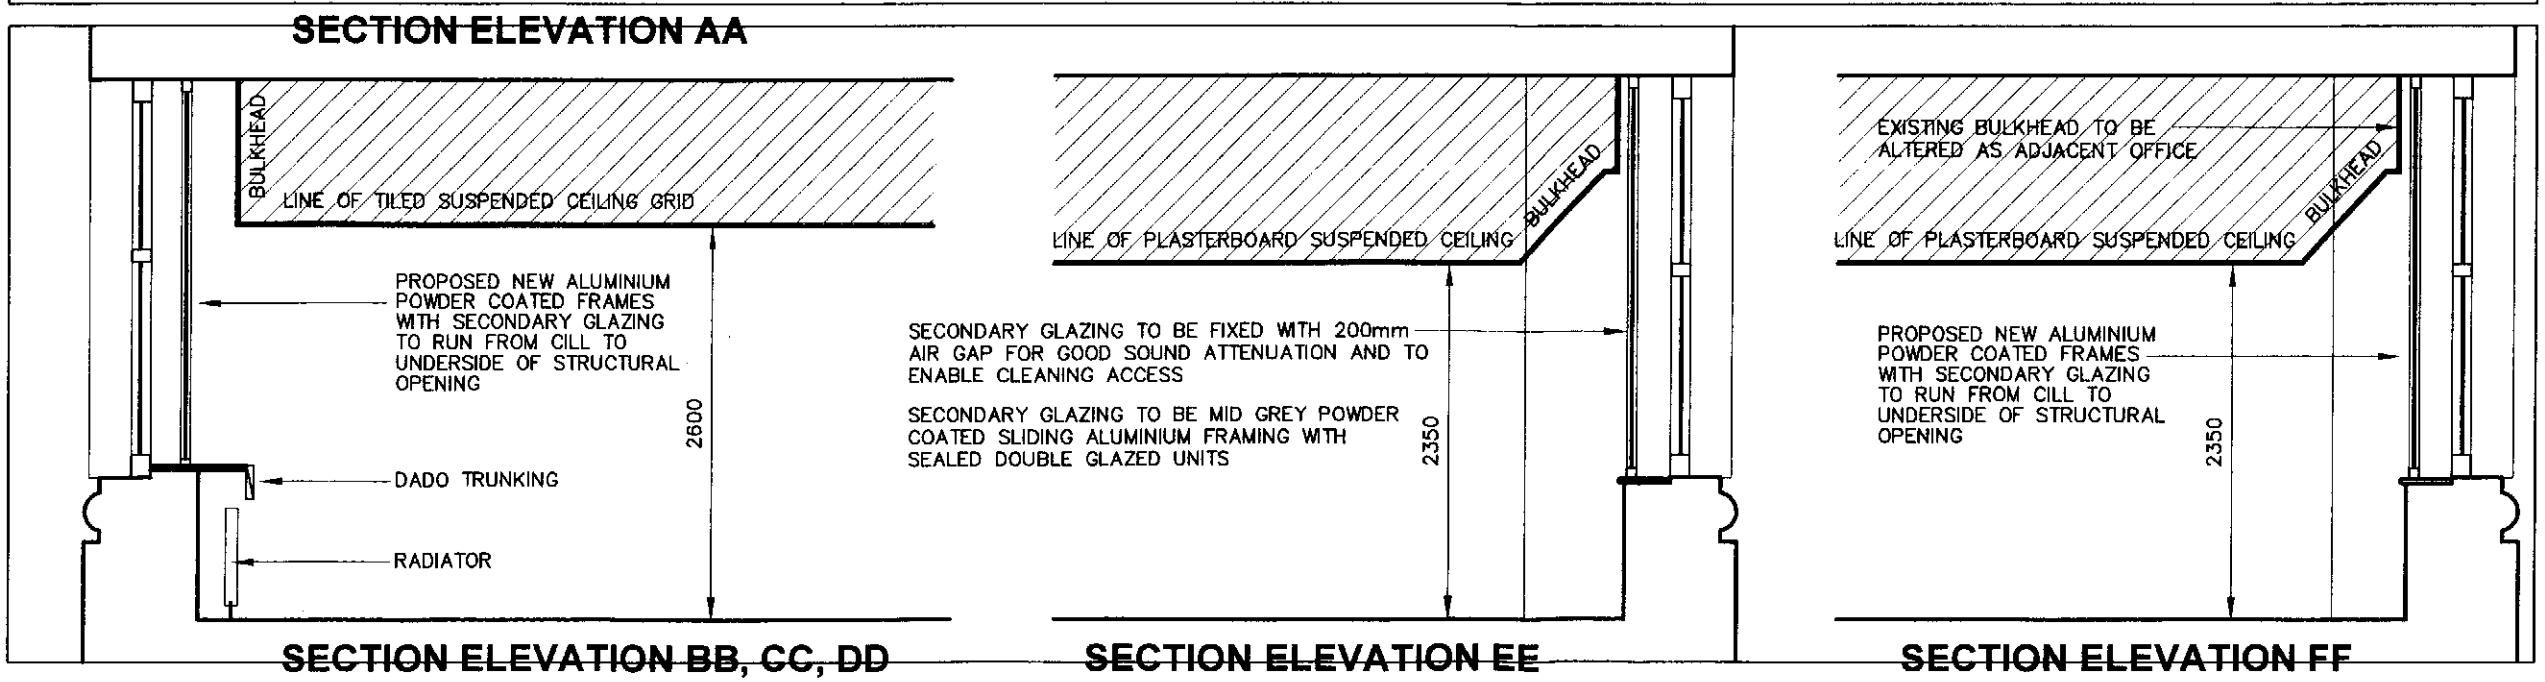

SECTION ELEVATION BB, CC, DD **SECTION ELEVATION EE** **SECTION ELEVATION FF**

RECD 25 FEB 2008
M
M
M
FOR ACTION

contract

PROPOSED SECONDARY GLAZING
INDIA HOUSE
WHITWORTH ST, MANCHESTER

client

NORTHERN COUNTIES

drwg no.

2635/04

scales	date
1/50	FEB 08

subject

PLANS SECTIONS & ELEVATIONS AS PROPOSED

Warburton associates
Chartered Architects
The Old Police Station, 62 Chapel Street, MANCHESTER M3 7AA
Tel: 0161 833 9345 Fax: 0161 831 7584 mail@warburtonassociates.com