

DESIGN INTENT DRAWING ONLY.
ANY CONSTRUCTION MUST COMPLY WITH ALL APPLICABLE BUILDING REGULATIONS.


ALL DIMENSIONS IN MM.

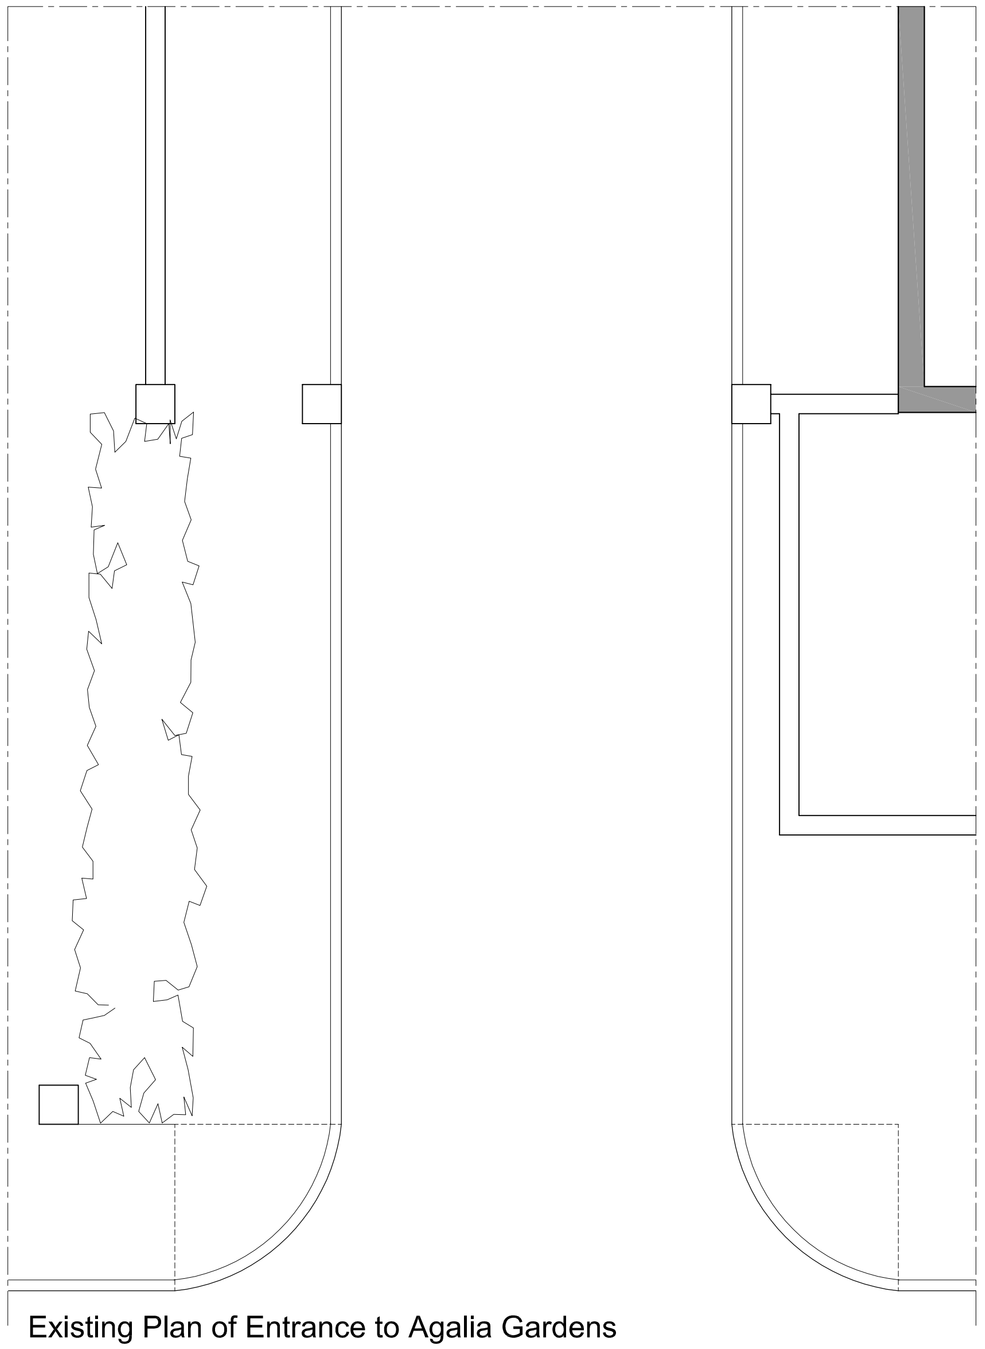


Existing Plan of Entrance to Agalia Gardens

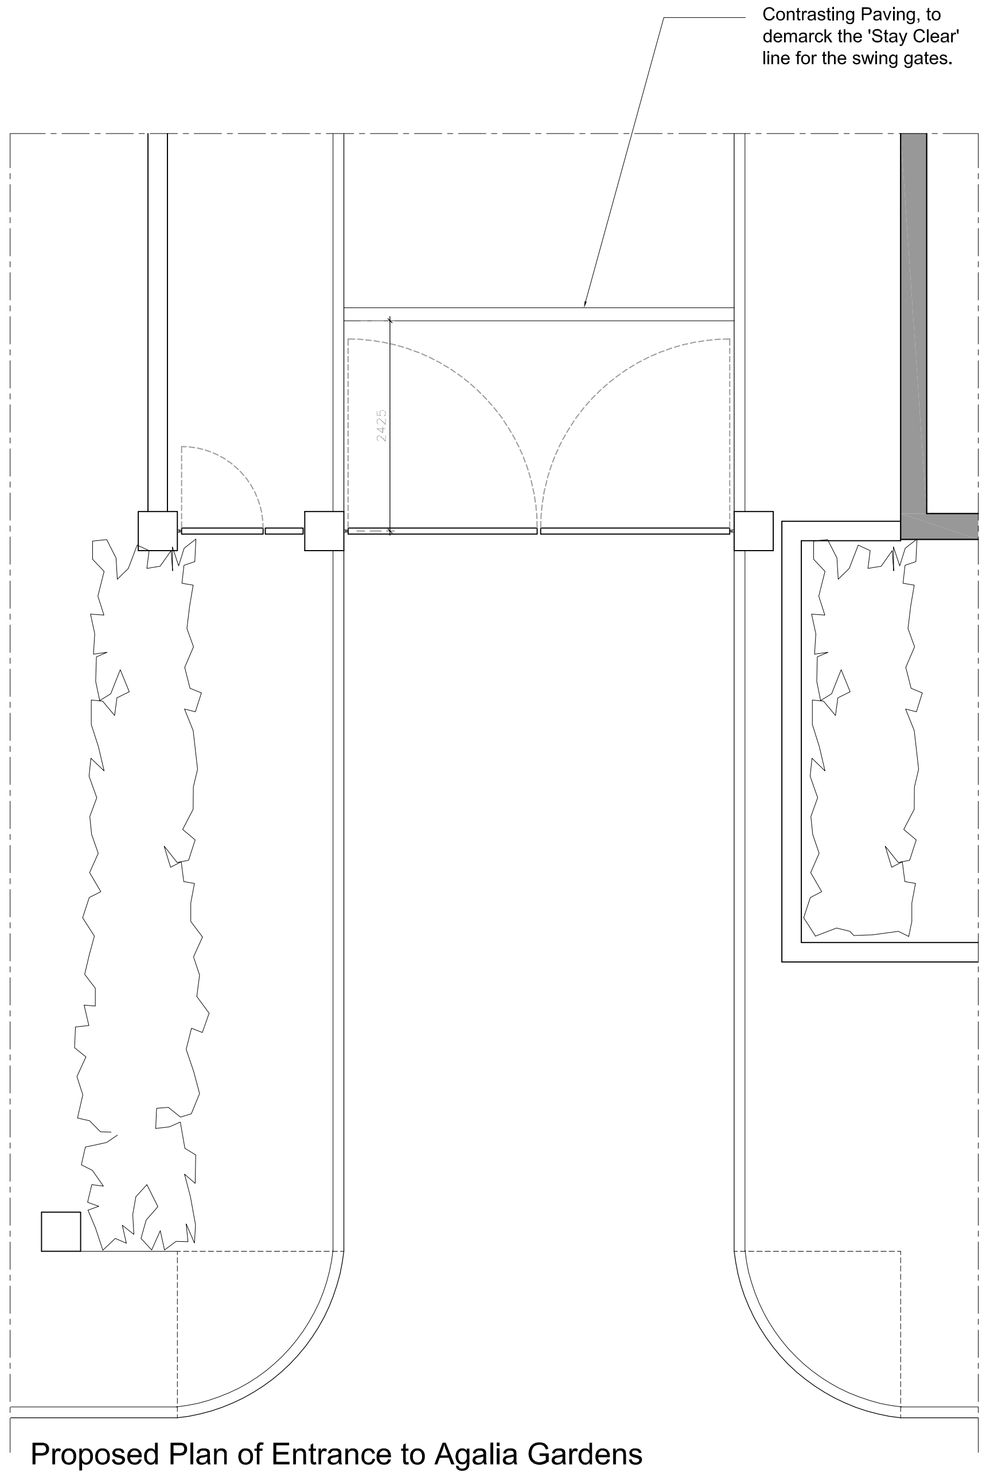


Proposed Plan of Entrance to Agalia Gardens

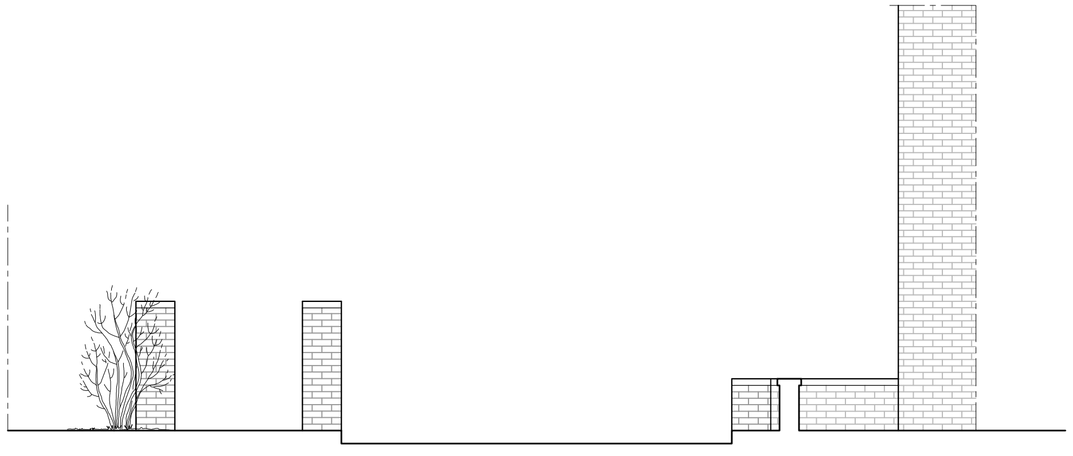

Existing Elevation of Entrance to Agalia Gardens

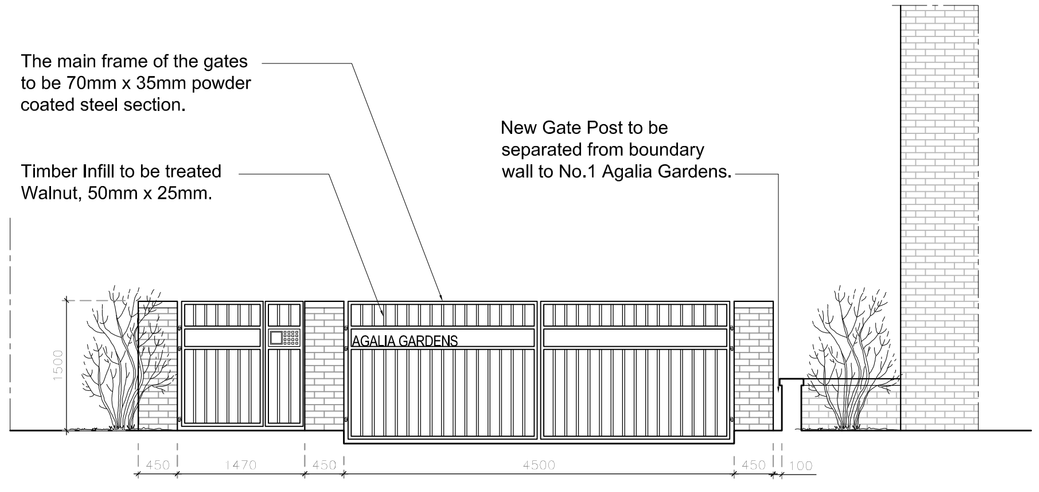

Proposed Elevation of Entrance to Agalia Gardens

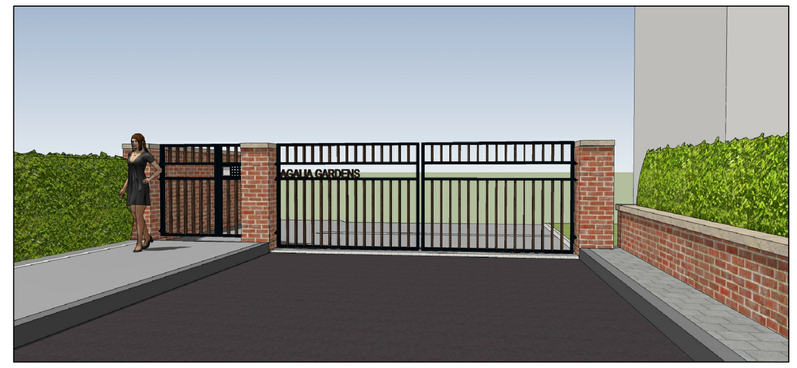









CGIs of Proposed Entrance to Agalia Gardens

Rev	Ammendment	Date
B	New gate post separated from the boundary wall to No. 1 Agalia Gardens.	07.12.12
A	Fence panel above garden dwarf wall omitted and replaced with hedge, as per client instruction.	21.11.12

DK ARCHITECTS
ARCHITECTS
t 0161 8501045
m 07814 024033
f 0845 8621625
e nadir@dkarchitects.net
w dkarchitects.net
a Sovereign House
Stockport Road
Cheadle, SK8 2EA

PROJECT:
NEW ACCESS GATES TO RESIDENTIAL DEVELOPMENT

ADDRESS:
AGALIA GARDENS, OLD LANSDOWNE ROAD, DIDSBURY, MANCHESTER.

DRG:
EXISTING AND PROPOSED GROUND FLOOR PLAN AND ELEVATION

DRG STATUS:
PLANNING SUBMISSION

DATE: Nov 2012 DRAWN: ANK
SCALE: 1:50 CHECKED: ANK
SIZE: A1 DRG NO: NK.273.01B

COPYRIGHT © 2007 DK ARCHITECTS (MCR) LIMITED. ALL RIGHTS RESERVED.
REFER TO DIMENSIONS AND DO NOT SCALE.