

NORTH ELEVATION

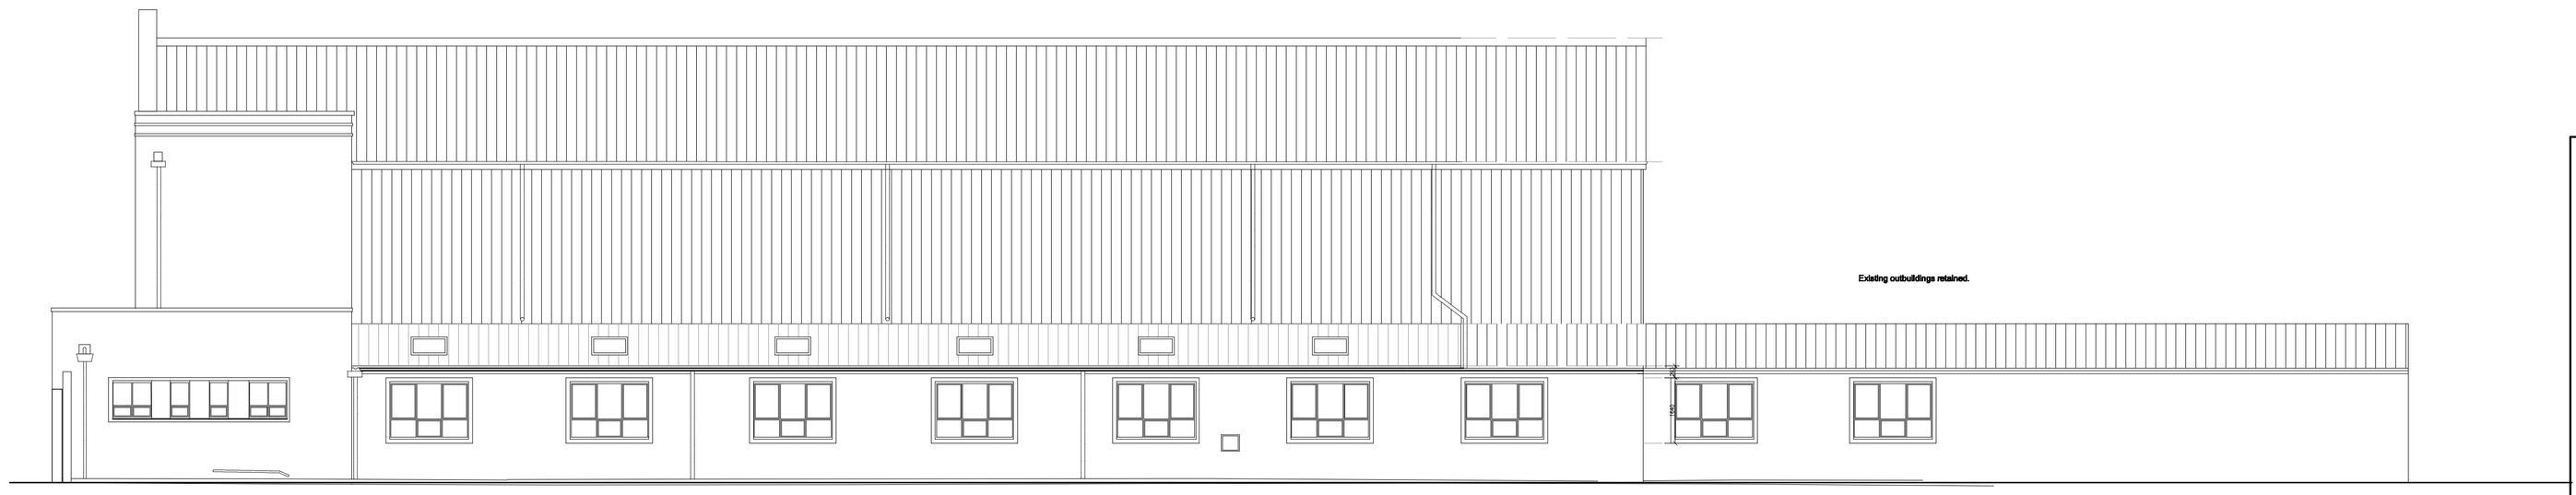

SOUTH ELEVATION

client
Selwyns Travel limited

project
Proposed new Coach facility Shareton

title
Elevations 1

B+B ARCHITECTS
Bruce & Bruce
Chapel House 1a Dean Terrace Park Bridge
Ashton-u-Lyne OL6 8AL
Tel 0161 343 2476
Mob 07931 357 283
Em bruce@bruce91.fsnet.co.uk
Architects Planning Supervisors Project Management
Town Planning Consultants Building Conservation

scale	date	cad	checked
1:100			

dig no.	rev	designed
1		