
0 1m 2m 3m 4m 5m

Scale Bar 1:100

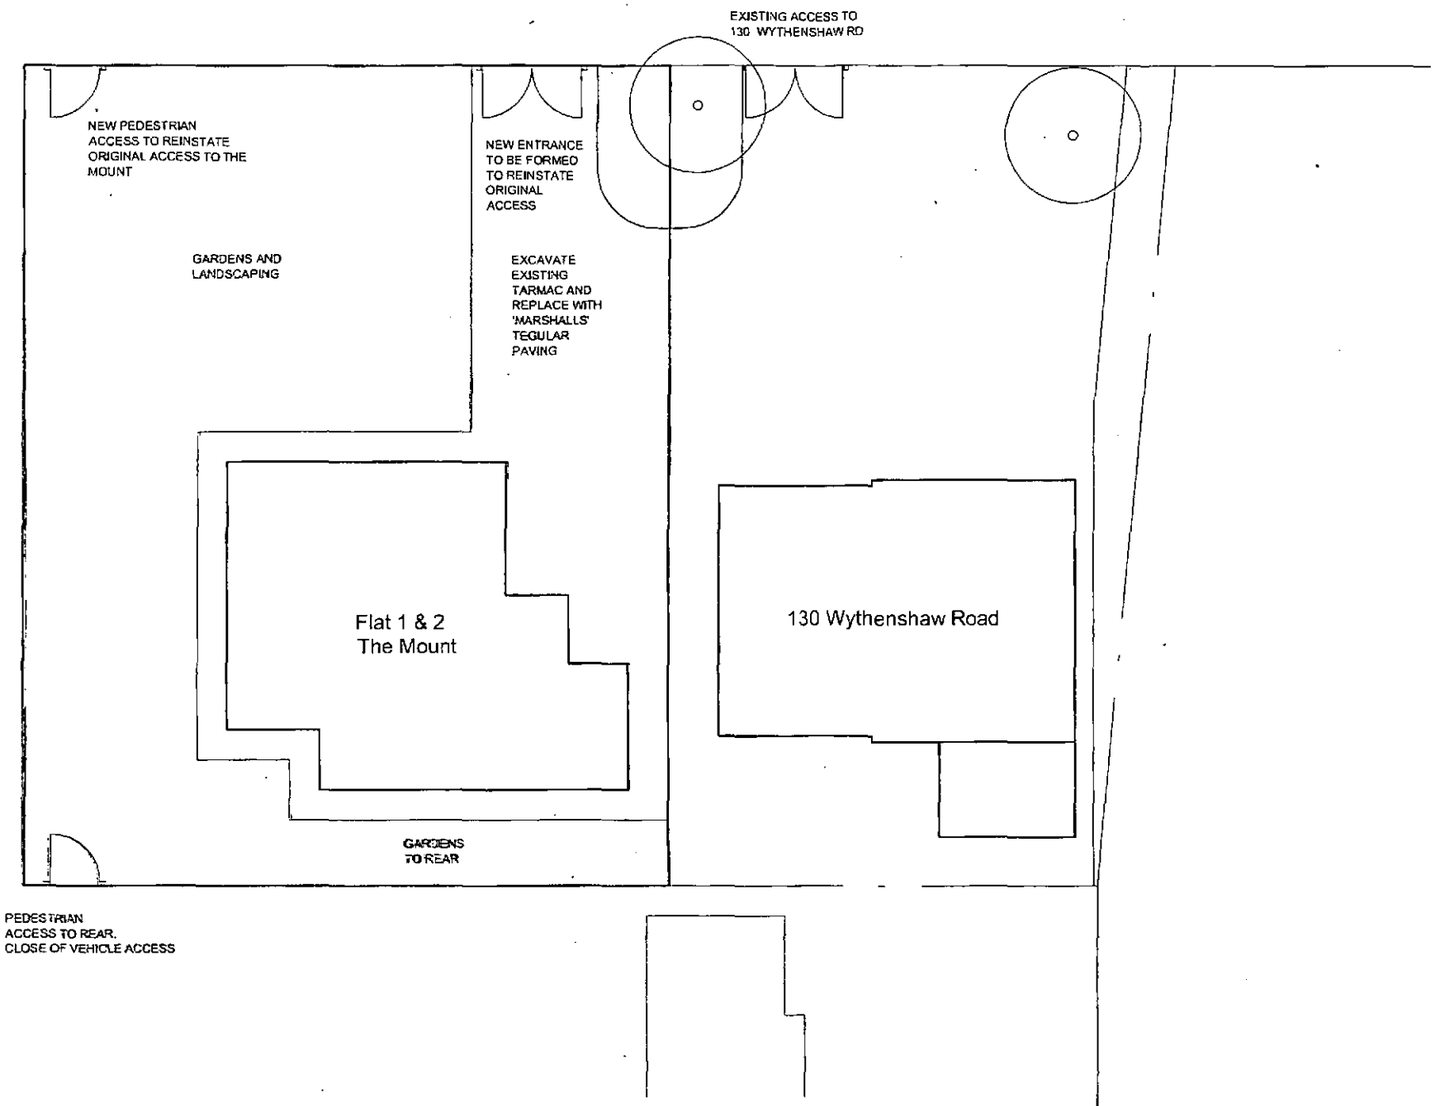

BLOCK PLAN

DEVELOPMENT CONTROL
27 NOV 2012

simon **mason** designs ltd.
architectural services

e simon@smasondesigns.com
www.smasondesigns.com
t 01925 730081
m 07870 606532

Copyright Protected ©

APPLICANT
MR P LAVELLE
130 WYTHENSHAW ROAD
NORTHERN MOOR
MANCHESTER M23 0PD

PROPOSED
CONVERSION OF FLATS 1 & 2
THE MOUNT
WYTHENSHAW ROAD
MANCHESTER
INTO A SINGLE DWELLING

DATE	SCALE
August 2010	1:200 @ A3

DRAWING NO.
104/10/5