


Existing North East Elevation Scale 1:100




Existing North West Elevation Scale 1:100



Proposed North East Elevation Scale 1:100

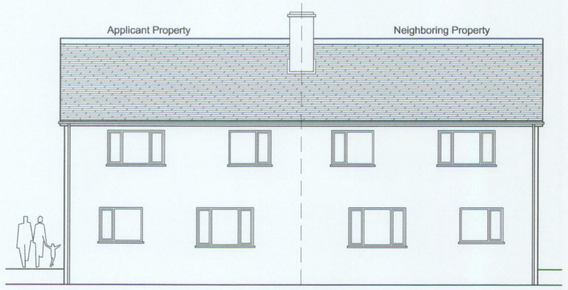


Existing South West Elevation Scale 1:100

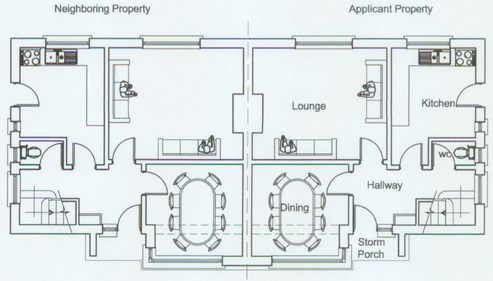


Existing Ground Floor Plan Scale 1:100




Proposed South West Elevation Scale 1:100

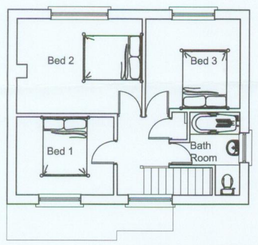


Existing First Floor Plan Scale 1:100

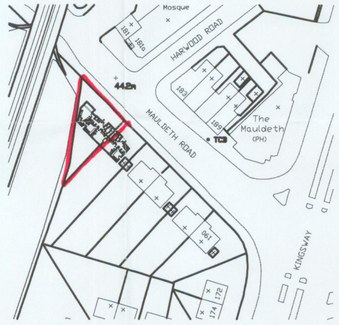


Location Map Scale 1:1000

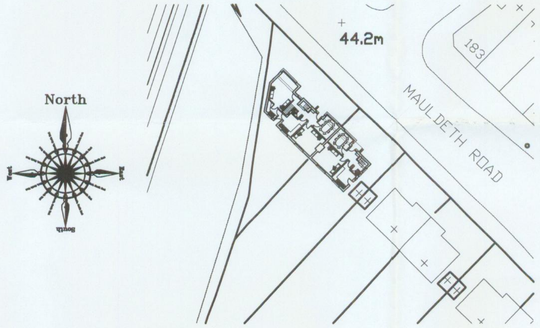


Site Plan Scale 1:500

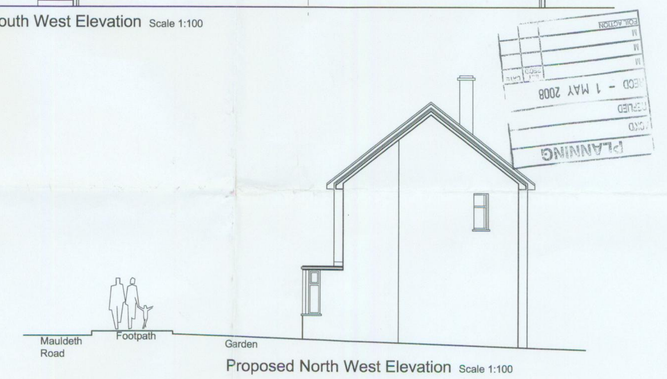

Proposed North West Elevation Scale 1:100

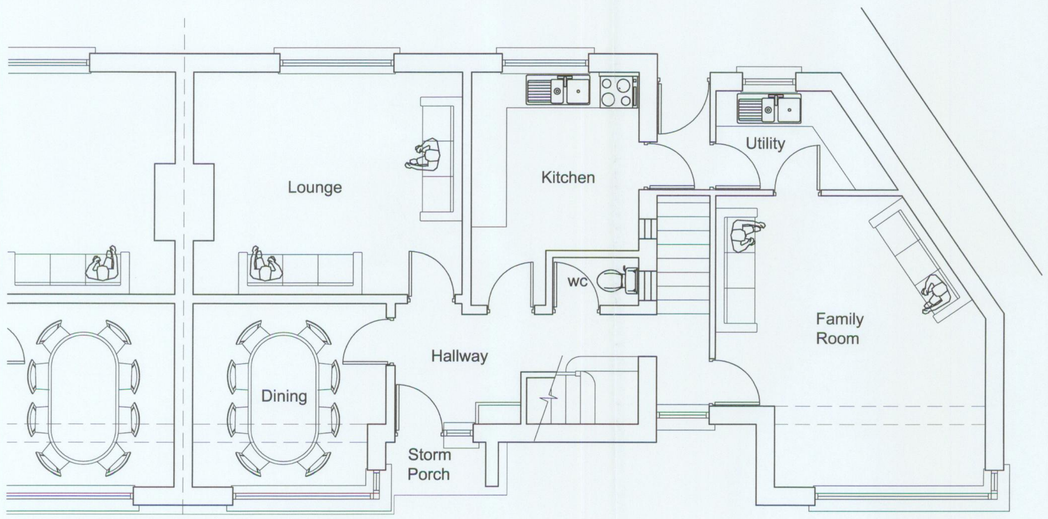

Proposed Ground Floor Plan Scale 1:150

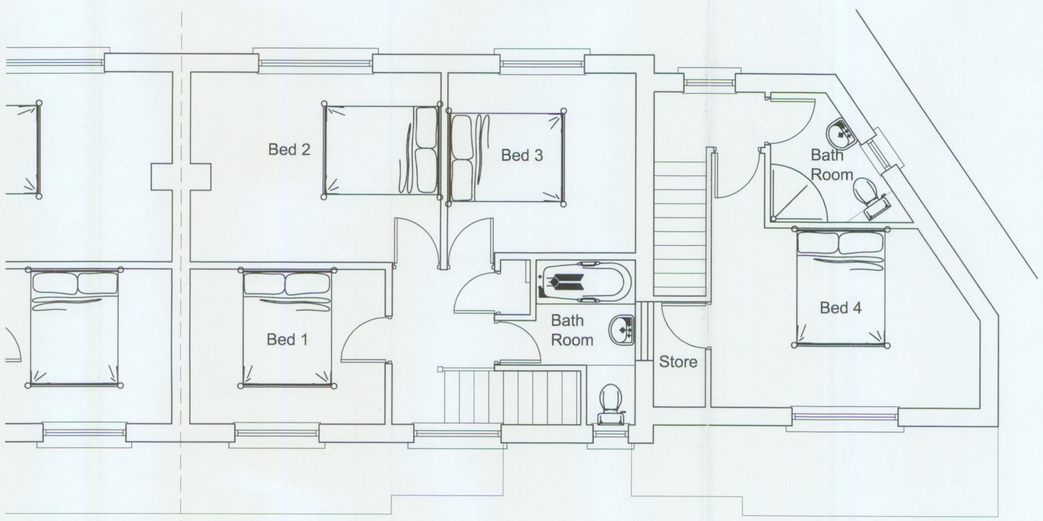

Proposed Second Floor Plan Scale 1:150

All levels and dimensions must be checked on site by contractor prior to commencement of works. Any variations must be reported to Drew Farren. These drawings are for the purpose of obtaining planning permission only.

All information hereon is tht copyright of Drew Farren. Copying in full or in part is forbidden without the written permission from Drew Farren

JOB NO.	DWG. NO.	REV. NO.
121	01	

EXISTING	REMOVE	PLANNING	BUILD. REGS	CONTR.
E	S	P	BG	T	C

SCALE	DATE	DRAWN
1:100	10.04.08	Drew

JOB TITLE

Two story side extension to to 180 Mauldeth road, Burnage M19 1BF

DRAWING TITLE

Proposed and existing floor plans,elevations,site plan and location map

Drew Farren
524 Nelstrop Road
Levenshulme
Manchester
M19 3JL

Tel : 07970717875
e-mail drewfarren@hotmail.com