
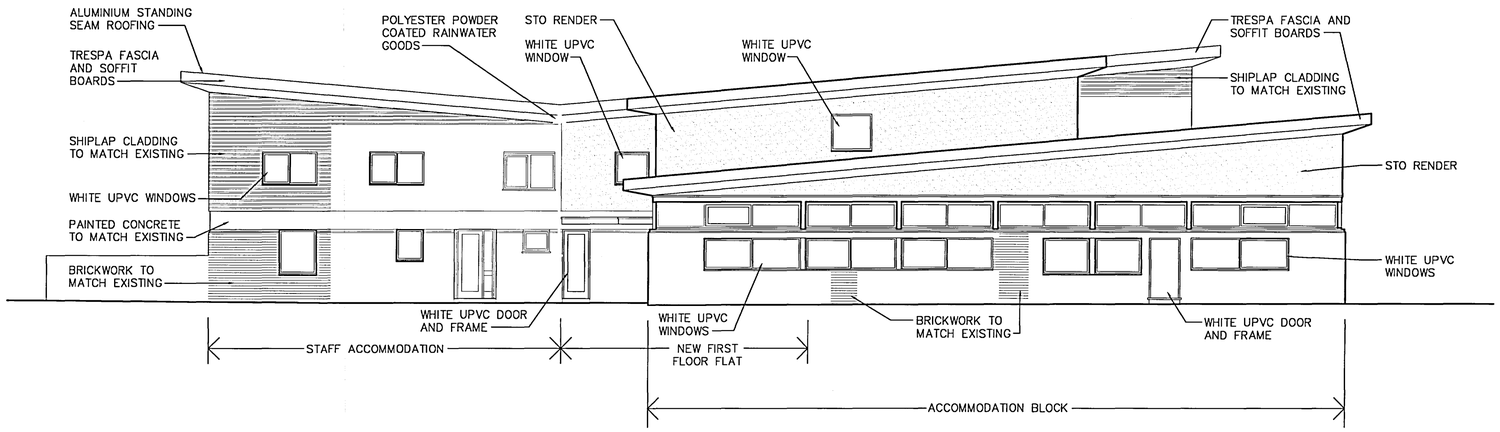



EAST ELEVATION D–D

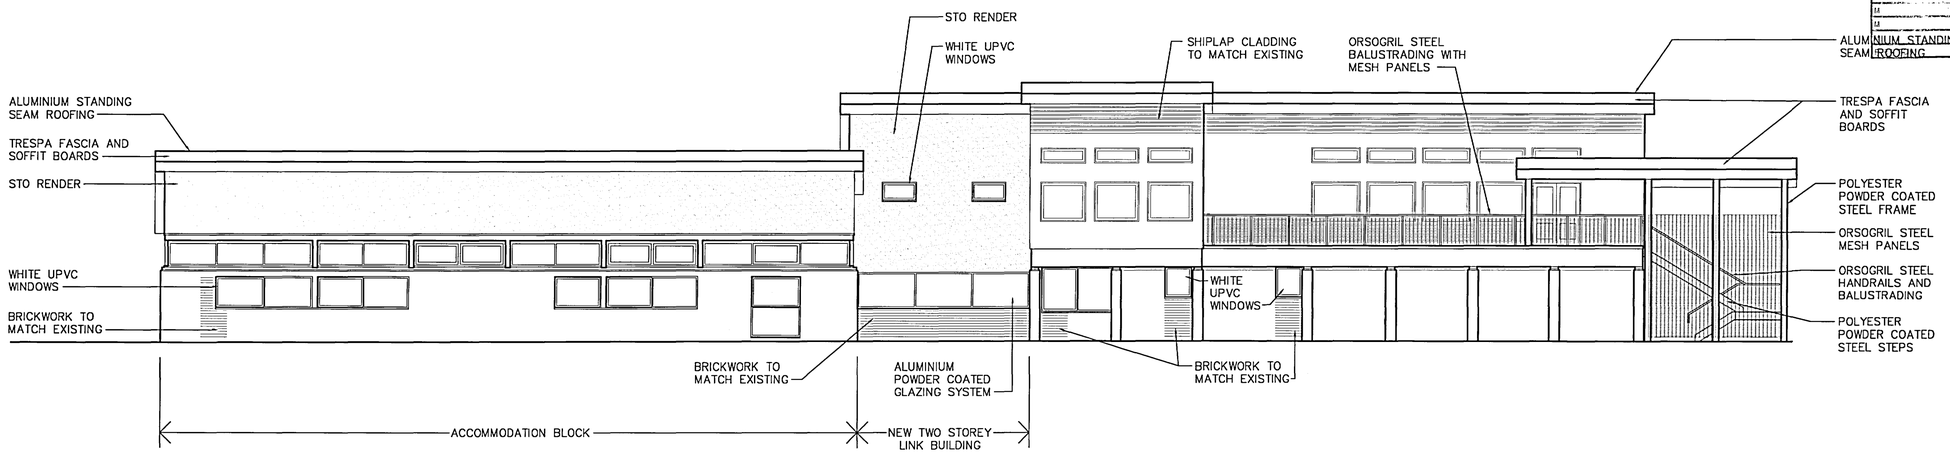

NORTH ELEVATION E–E

PLANNING
ACK'D
REPLIED
RECD 14 DEC 2010

Notes.
- All dimensions to be checked on site.
- No dimensions to be scaled from this drawing unless otherwise stated.

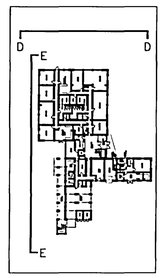

Revision No.	Date.		Checked By	Revision By
A	30.11.10	ELEVATIONS UPDATED. ROOFS CHANGED TO MONOPITCH ALUMINIUM STANDING SEAM		SLW

Byrom Clark Roberts
Architects • Surveyors • Engineers • Project Managers

Washbrook House Talbot Road Old Trafford M32 0FP
Tel : 0161 875 0600 Fax : 0161 875 0601
Jubilee House West Bar Green Sheffield S1 2BT
Tel : 0114 275 7879 Fax : 0114 272 8954
2 Heritage Court Lower Bridge St Chester CH1 1RD
Tel : 01244 348 849 Fax : 01244 320783
Unit 2 Millwright 49 Byron Street Leeds LS2 7NA
Tel : 0113 388 8000 Fax : 0113 388 8001

© Byrom Clark Roberts Limited

Client.
BETEL OF BRITAIN

Project.
HARDY FARM, CHORLTON

Drawing Title.
ELEVATIONS AS PROPOSED

Scale.	Date.	Drawn.	Check.
1:100 @A1	11.10	SLW	

Job No.	Drawing No.	Rev.
51/2010/0617	10	A