This drawing must not be scaled. Discrepancies are to be reported to the Architect immediately.
All dimensions to be checked from site. All information to be subject to full site surveys.
This drawing or any portion of it may not be reproduced in any way without the consent of the Architect.

REV.	DETAILS	BY	DATE

Denotes land owned by the MOSI: 22,312m²

Denotes land with unregistered ownership: 637m²

Denotes area of building application: 20m²

0 10 50 100m

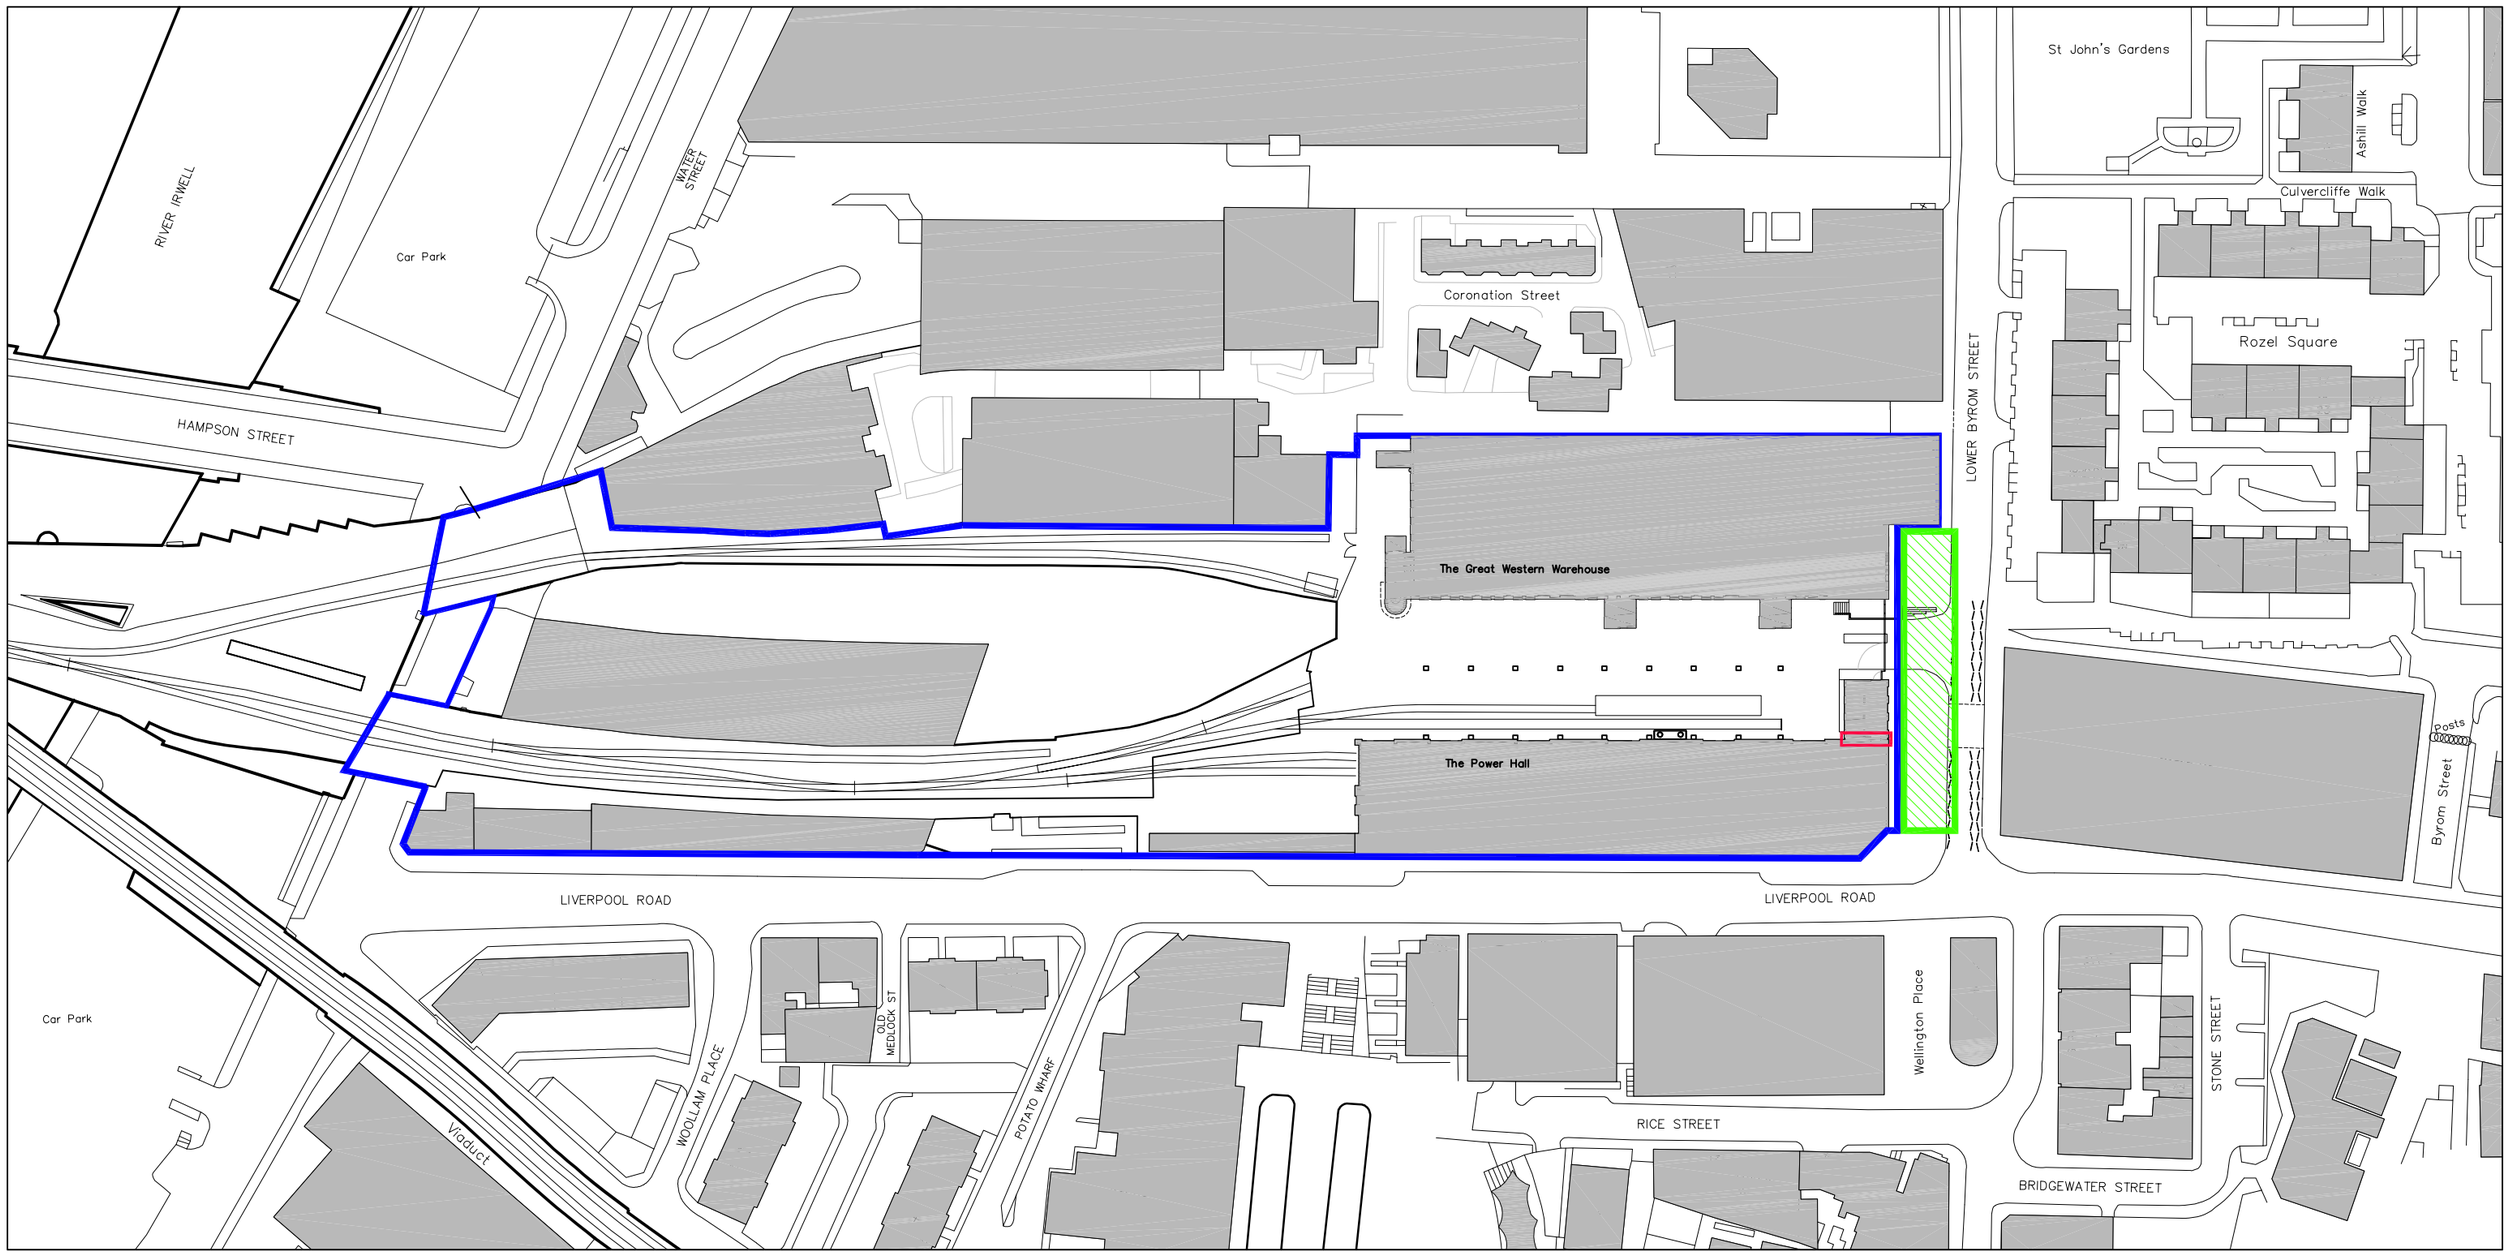

FOR PLANNING

walker simpson architects
33 Piccadilly Manchester M1 1LQ
Tel 0161 228 7406 Fax 0161 228 7046

PROJECT: MOSI Entrance Gates

TITLE: LOCATION PLAN OF THE POWER HALL

SCALE: 1:1250@A3 DATE: 130812

DRAWN: AG NUMBER: WSA.0302.P.13