


Proposed Front Elevation

Scale 1:50

EAST ELEVATION

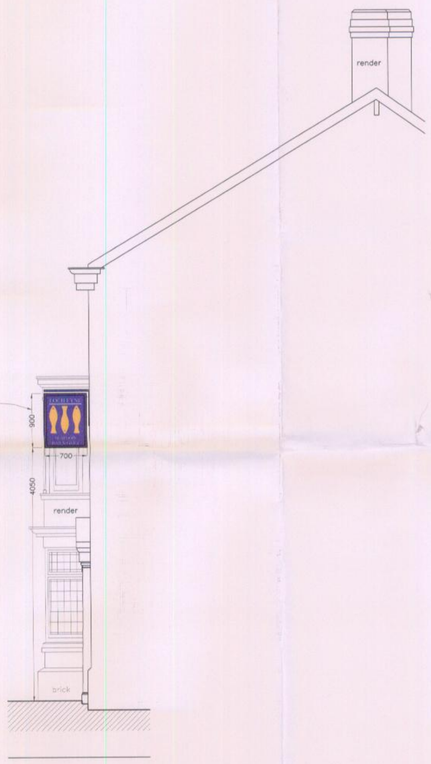

Section showing projecting sign

Scale 1:50

SIGNS 1:
HAND PAINTED SIGN BOARD.
1800X1200mm
BACKGROUND PAINTED RAL 5011 (DARK BLUE) GLOSS.
LETTERS PAINTED WHITE GLOSS.
LOGO DECORATED IN GOLD.
MAIN LETTERS 150mm HIGH
SUB LETTERS 95mm HIGH
TOP OF LETTERS 5085mm ABOVE GROUND LEVEL.
ILLUMINATED VIA PROJECTING TROUGH LIGHT.

SIGNS 2:
HAND PAINTED SIGN BOARD.
1800X1200mm
BACKGROUND PAINTED RAL 5011 (DARK BLUE) GLOSS.
LETTERS PAINTED WHITE GLOSS.
LOGO DECORATED IN GOLD.
MAIN LETTERS 150mm HIGH
SUB LETTERS 95mm HIGH
TOP OF LETTERS 5025mm ABOVE GROUND LEVEL.
ILLUMINATED VIA PROJECTING TROUGH LIGHT.

SIGNS 2:
EXISTING "YE OLDE COCK INN"
SYMBOL SIGN.
LETTERING REMOVED TO LEAVE
SYMBOL SIGN ONLY.

SIGN 4:
PROJECTING SIGN:
HAND PAINTED PROJECTING SIGN.
25mm EXTERNAL GRADE MDF WITH
SOFTWOOD OGEE PERIMETER MOULD.
MILD STEEL BRACKET IN BLACK GLOSS.
BOARD PAINTED RAL 5011 (DARK BLUE) GLOSS.
LETTERS PAINTED WHITE GLOSS.
LOGO DECORATED IN GOLD.
MAIN LETTERS 70mm HIGH
SUB LETTERS 60mm HIGH
BOTTOM OF SIGN 4050mm ABOVE PAVEMENT
SIGN BOARD 700X900mm
SIGN PROJECTS.800mm
SIGN ILLUMINATED EACH SIDE BY TROUGH LIGHT.

SIGN 5:
MEINU BOX:
INTERNALLY ILLUMINATED
MEINU BOX FIXED TO EXISTING EXTERNAL WALL.
BOX SIZED TO TAKE A3 MENU.
BRIUSHED STAINLESS STEEL FINISH

NOTES

REVISION

PLANNING
ACKD
REPLIED
RECD - 6 FEB 2008
M
M
M
EVALUATION
INIT. DATE

CLIENT
LOCH FYNE RESTAURANTS

PROJECT
LOCH FYNE RESTAURANT
YE OLDE COCK
848 WILMSLOW ROAD
DISBURY
GREATER MANCHESTER
M20 2RN

DRAWING TITLE
EAST ELEVATION
AS PROPOSED

SCALE
1:50 @ A1
1:100 @ A3

DATE
30.01.08

DRAWING NUMBER
1401/105

REVISION
A

PNW
Designers
Architects
Project
Managers

PNW Design Limited
London House
Lower Mortlake Road
Richmond
Surrey
TW9 2LL

Telephone
020 8948 9556
Fax
020 8948 9576
E-Mail
studio@pnw.co.uk