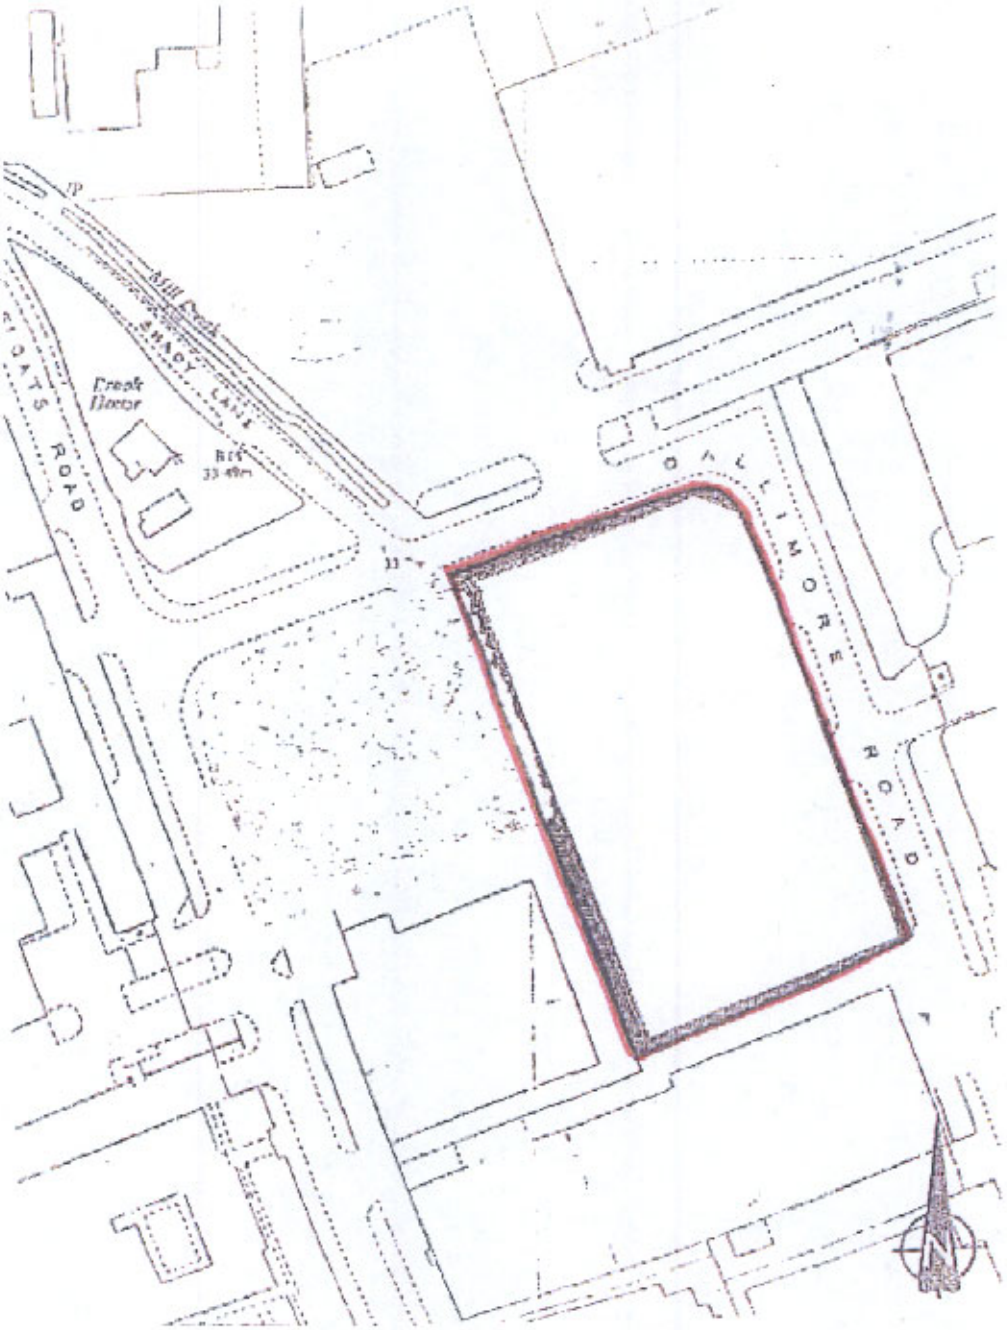

Revision	Description	Init.	Date

PLANNING

PZ VI
Architects & Designers

21 Falk Courts, West Riverside, Manchester M3 5PT
Tel: 0161 838 6645 Fax: 0161 838 6646
Email: gallery@pzvi.co.uk

Project:
DALLIMORE ROAD
INDUSTRIAL DEVELOPMENT

Client:
BIRCHFIELD ESTATES

Drawing Title:
LOCATION PLAN

Drawing No: NN284 / PL / 01
Rev:

Drawn By: A.D.F.
Checked: J.Abutt
Scale: 1:1250 @ A4
Date: 14.02.06