HYDE ROAD

27 no. car spaces @ lower ground floor

secure shutter

ramp down to lower Ground Level 1:7

access to G.F.

N

Mangrove Estaes
site@ Williams Road/Hyde Road, Gorton


Proposed lower Ground Floor Layout

15.11.2007 SH.P 1:200 @ A3

6165 (Pl) 100

revision date drawn description

calderpeel architects
The Kiln Court, 73-74 Church Street
Altrincham, Cheshire, WA14 4DW
t 0161 929 7622 f 0161 929 7644
www.calderpeel.com

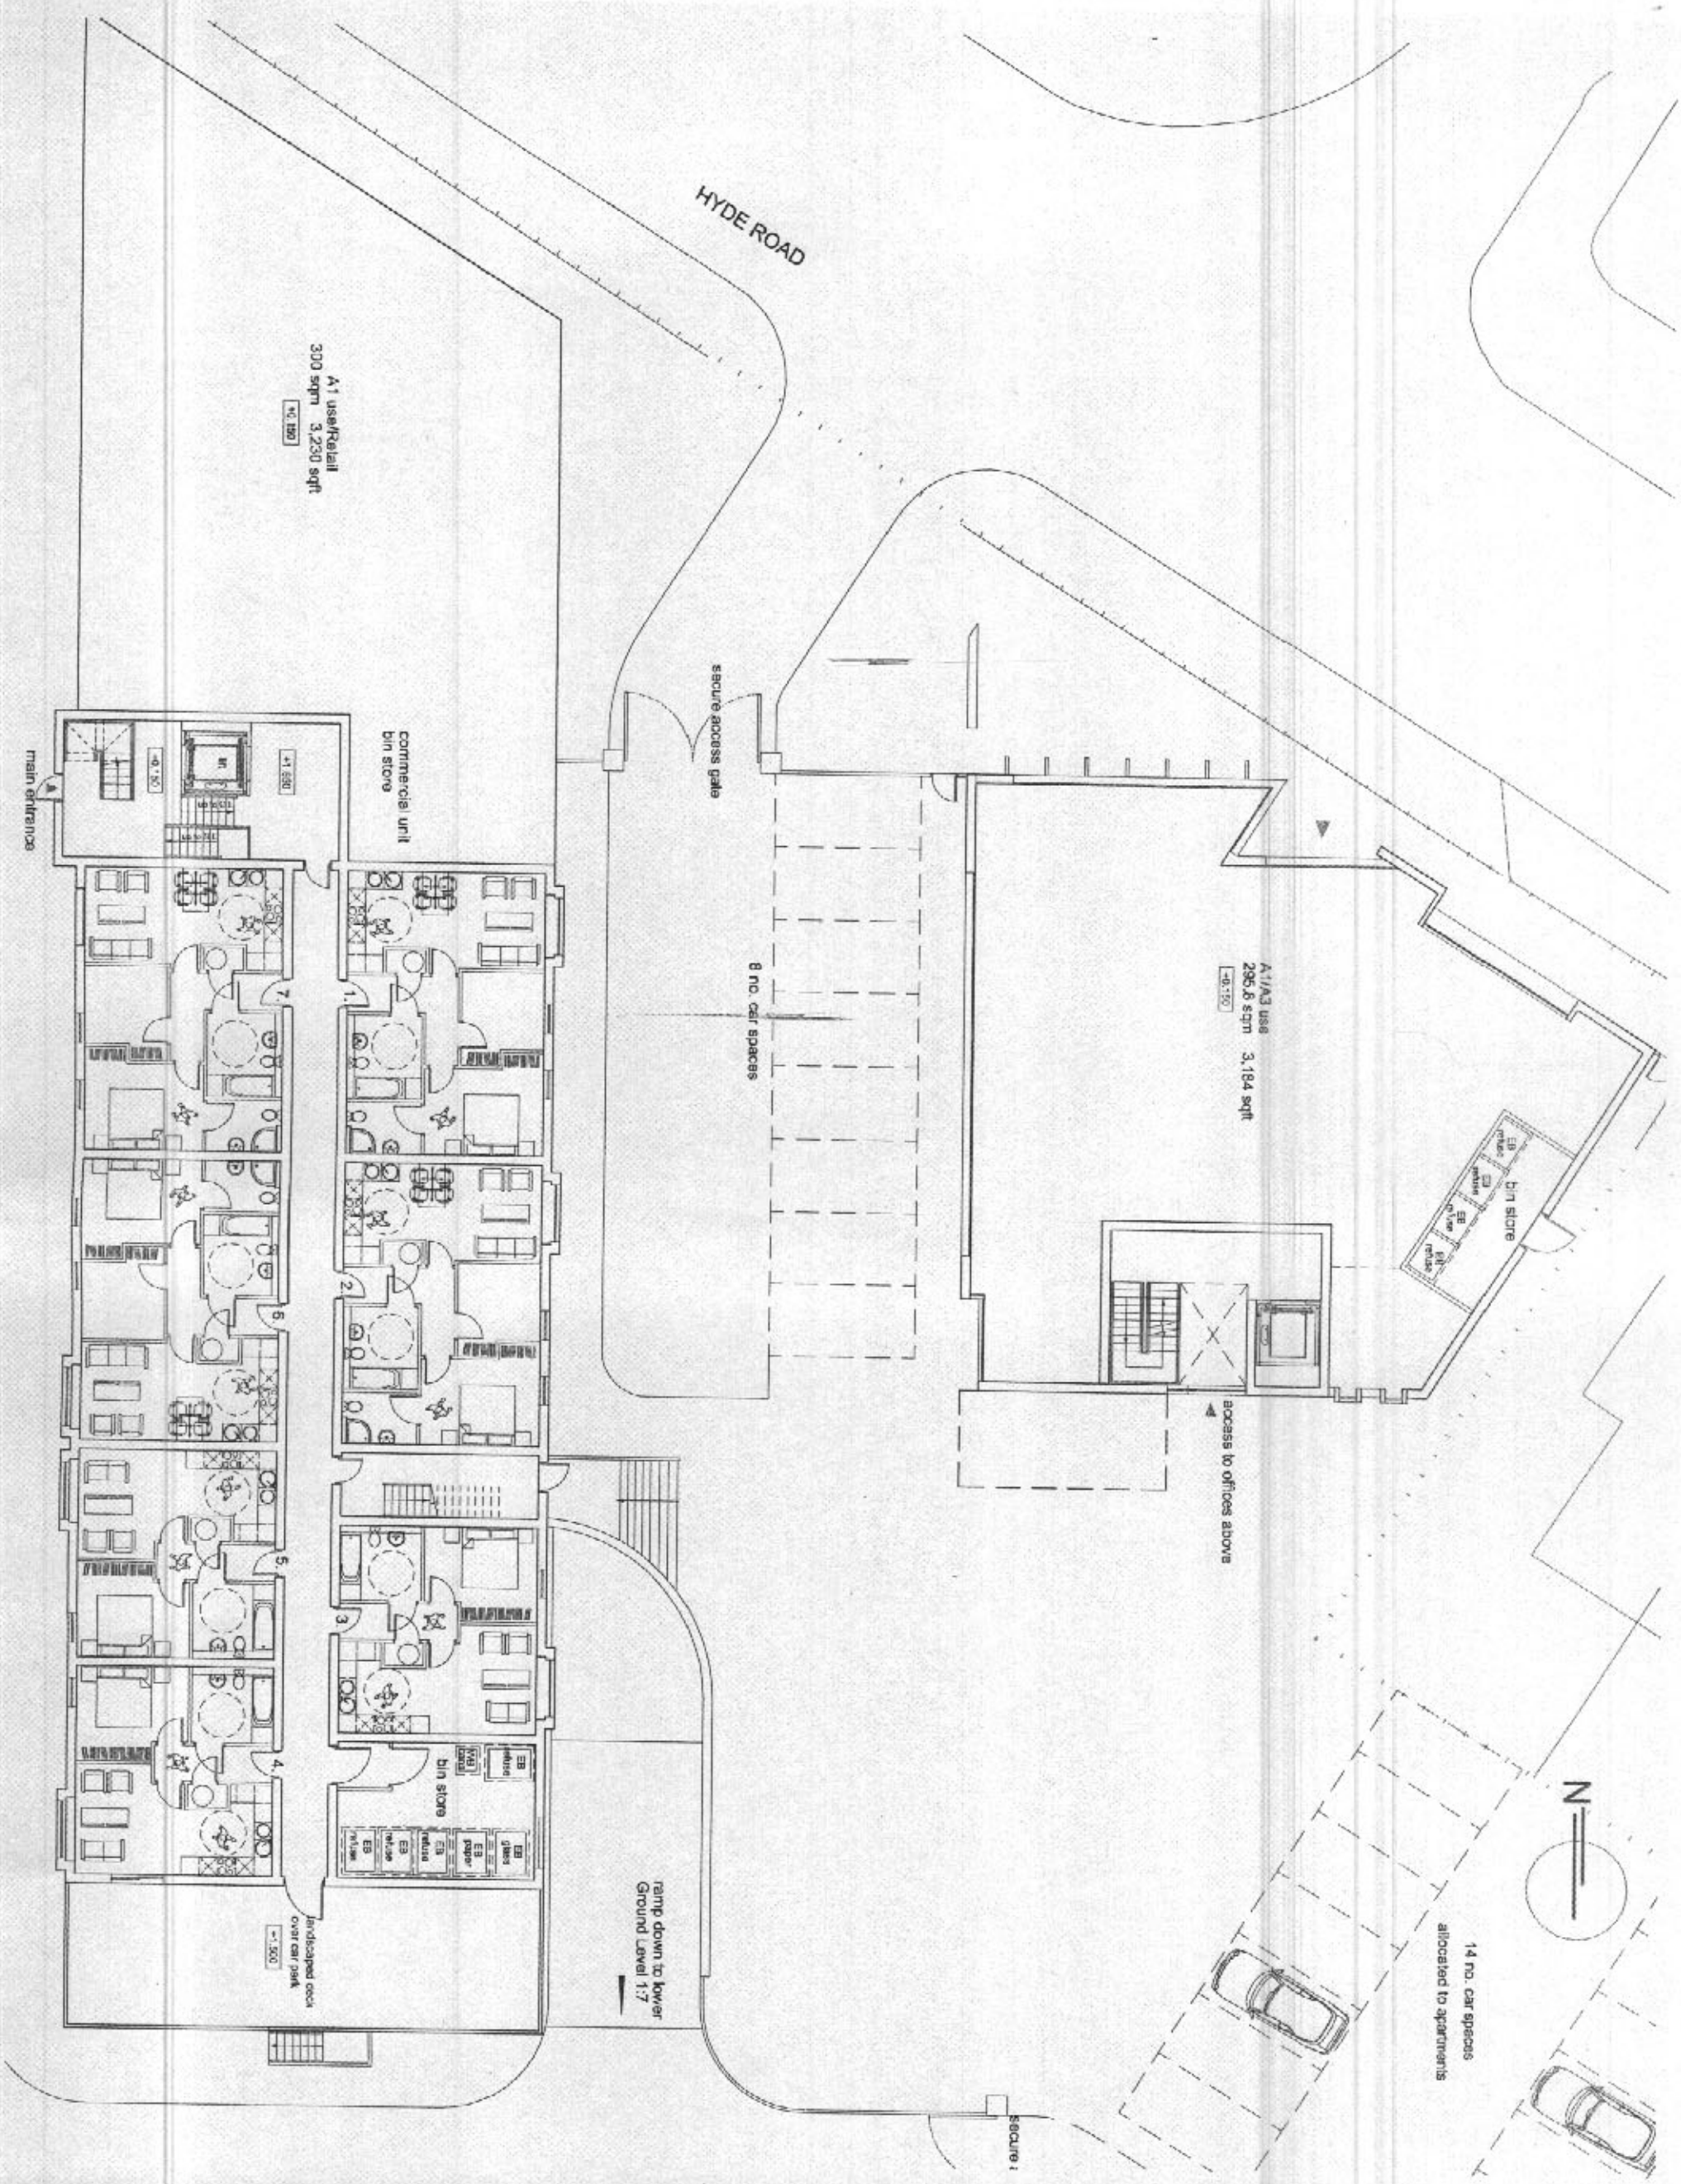

calderpeel architects

Mangrove Estaes

site@ Williams Road/Hyde Road, Gorton

Proposed Ground&Upper Ground Floor Layout

15.11.2007 SH.P 1:200 @ A3

6165 (Pl) 101

revision	date	drawn	description

www.calderpeel.com

HYDE ROAD

A3 use
315 sqm 3,390 sqft

N

calderpeel

calderpeel architects
[illegible]
e: [illegible]

Mangrove Estaes
site@ Williams Road/Hyde Road, Gorton

Proposed First Floor Layout

15.11.2007 SH.P 1:200 @ A3

6165 (PI) 102

revision	date	drawn	description

www.calderpeel.com

HYDE ROAD

B1 use/office space
280.4 sqm 3,018 sqft

N

calderpeel

calderpeel architects
mirabel court, 222 old hall street
altrincham, cheshire, WA15 8DW
t: 0161 925 7622 f: 0161 929 7656

Mangrove Estaes
site@ Williams Road/Hyde Road, Gorton


Proposed Second Floor Layout

15.11.2007 SH.P 1:200 @ A3

6165 (Pl) 103

revision	date	drawn	description

www.calderpeel.com

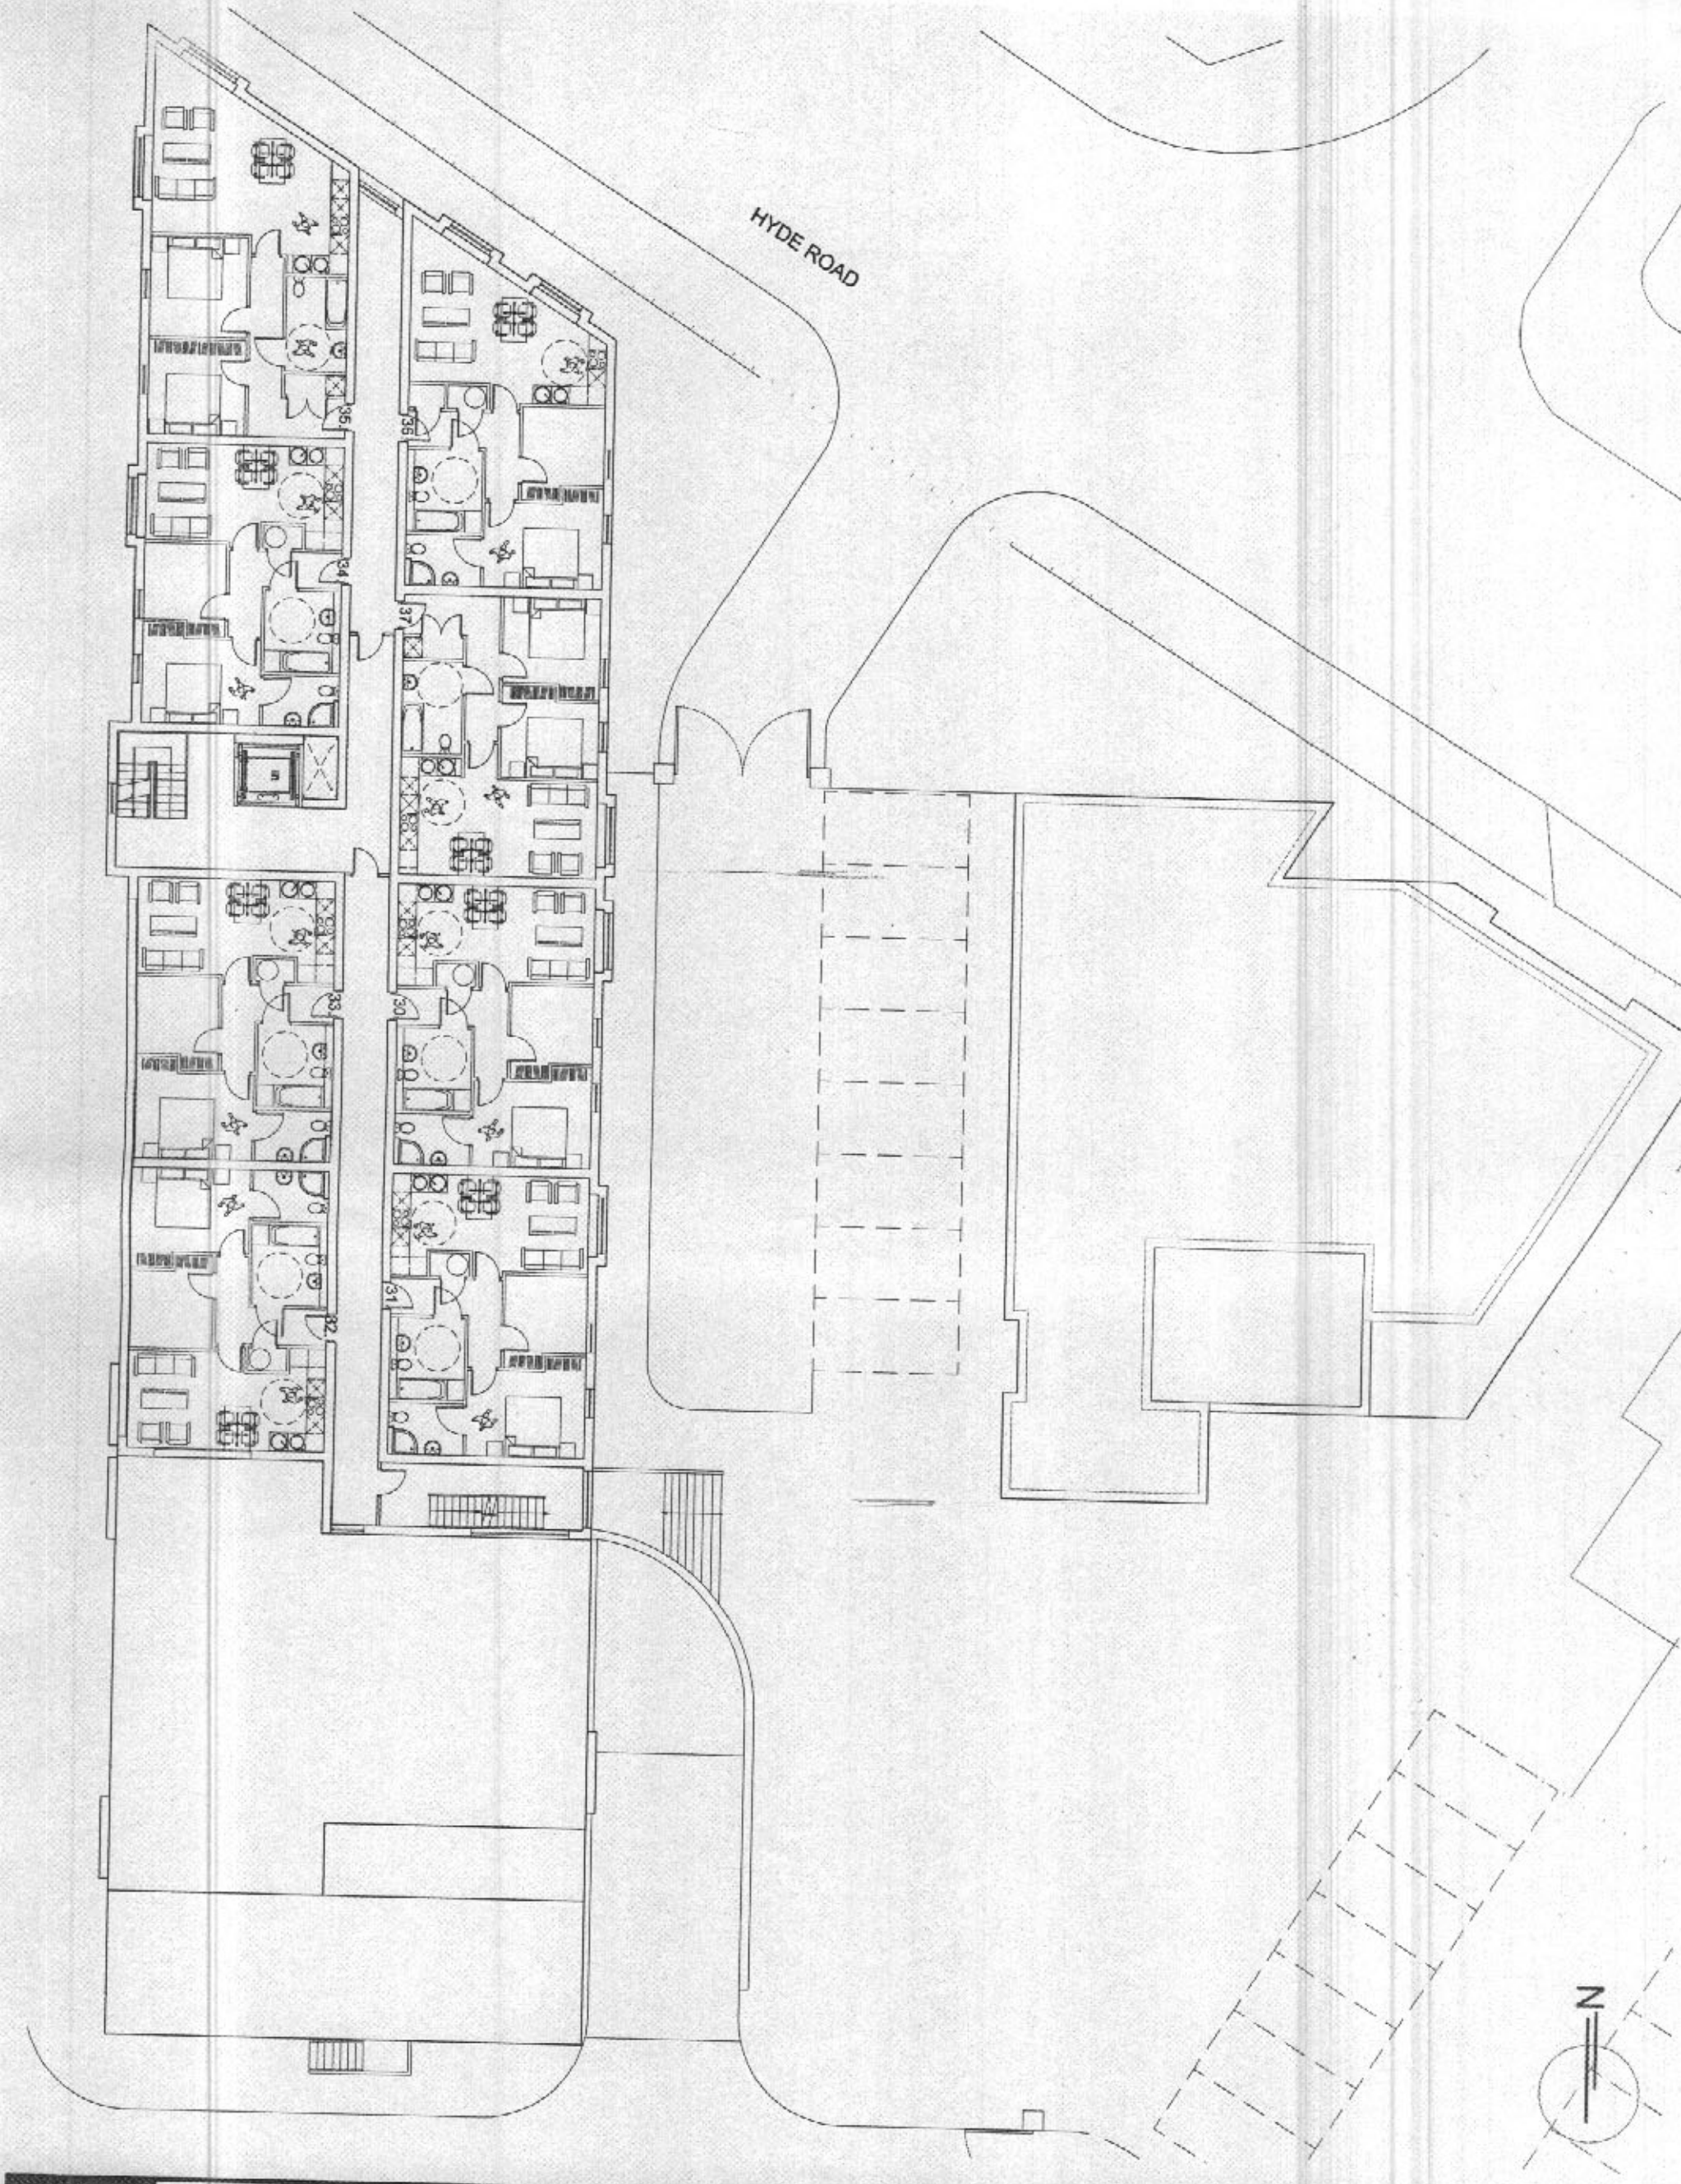

calderpeel architects

Mangrove Estaes
site@ Williams Road/Hyde Road, Gorton

Proposed Third Floor Layout

15.11.2007 SH.P 1:200 @ A3

6165 (PI) 104

revision	date	drawn	description

www.calderpeel.com