


ELEVATION TO OXFORD STREET

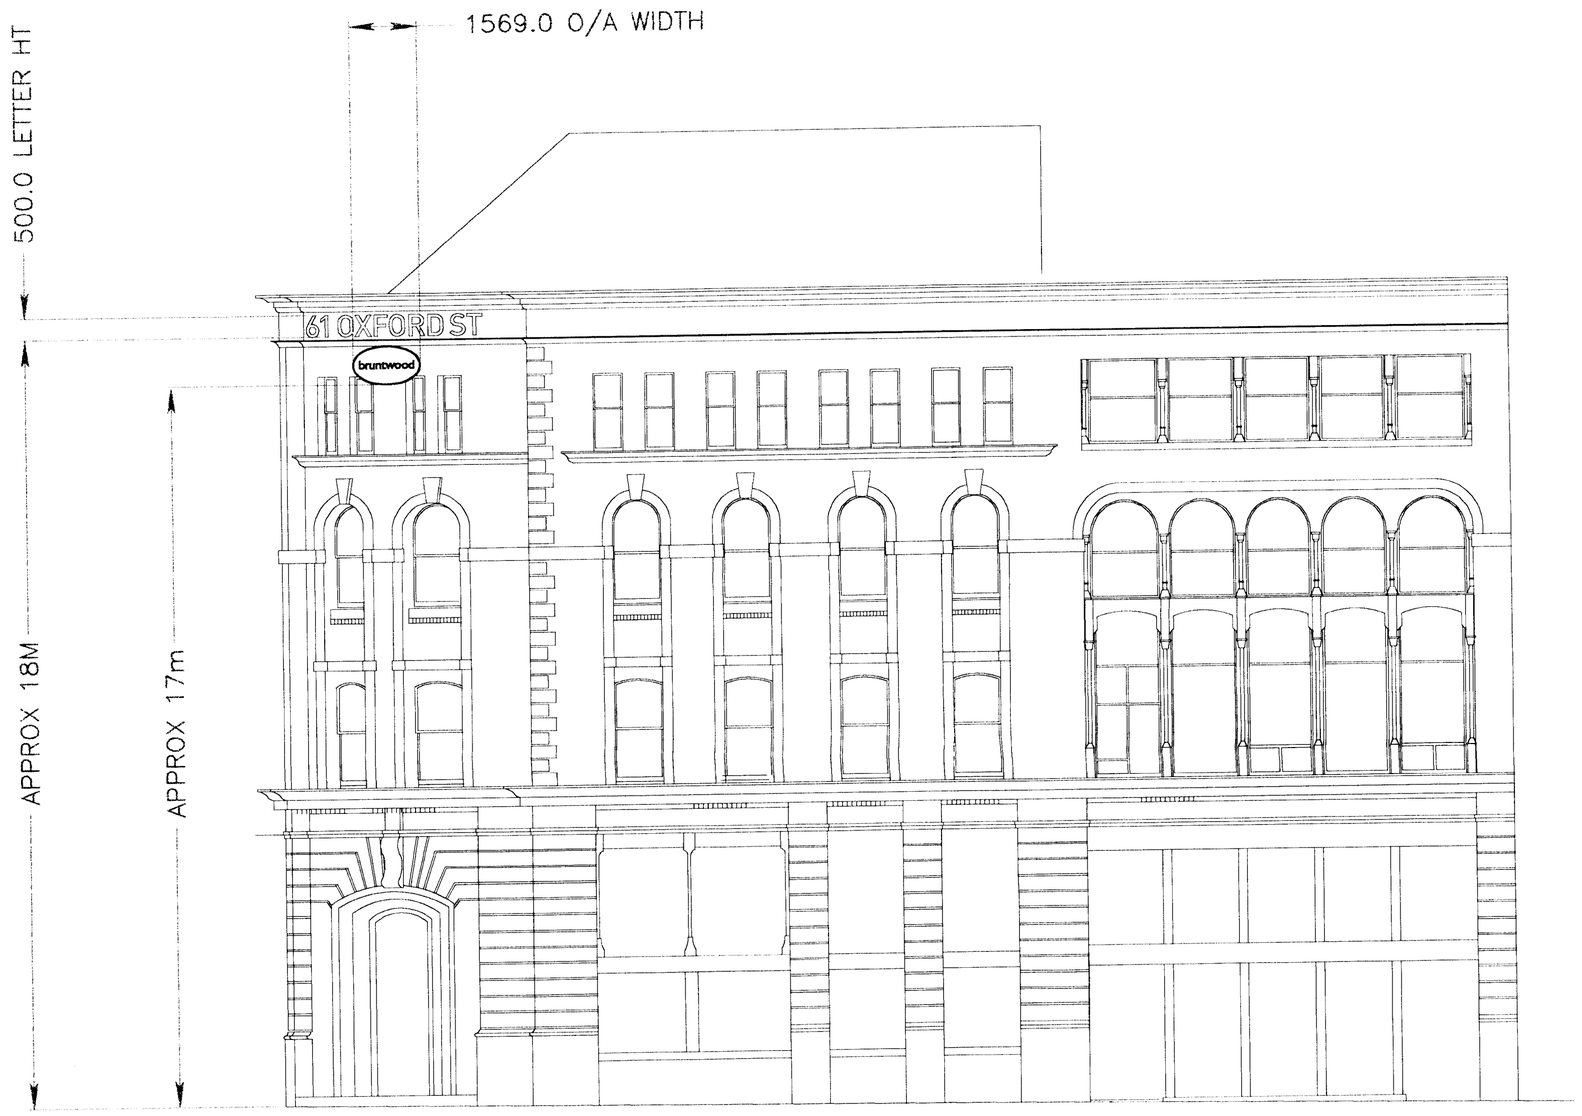

THIRD ANGLE PROJECTION
DIMENSIONS IN MILLIMETRES

REV	DATE	DESCRIPTION
B		
A	??/09/97	CHECKED

CLIENT

BRUNTWOOD

DETAIL

ELEVATION DRAWING SHOWING LETTERS & LIGHTBOX IN SITU

ASSEMBLY / SITE

61 OXFORD STREET

MATERIAL

SEE DRG

SCALE	DRAWN BY	DATE
1 : 100	K.R.M	26/06/08

DESIGN COPYRIGHT ©

Wood & Wood International Signs Ltd
Heron Road
Sowton Estate
Exeter EX2 7LX
Tel: 01392 444501
Fax: 01392 252358

No part of this drawing & the design contained herein may be reproduced without the written consent of Wood & Wood International Signs Ltd

DRAWING NO.	REV
501-12006	A