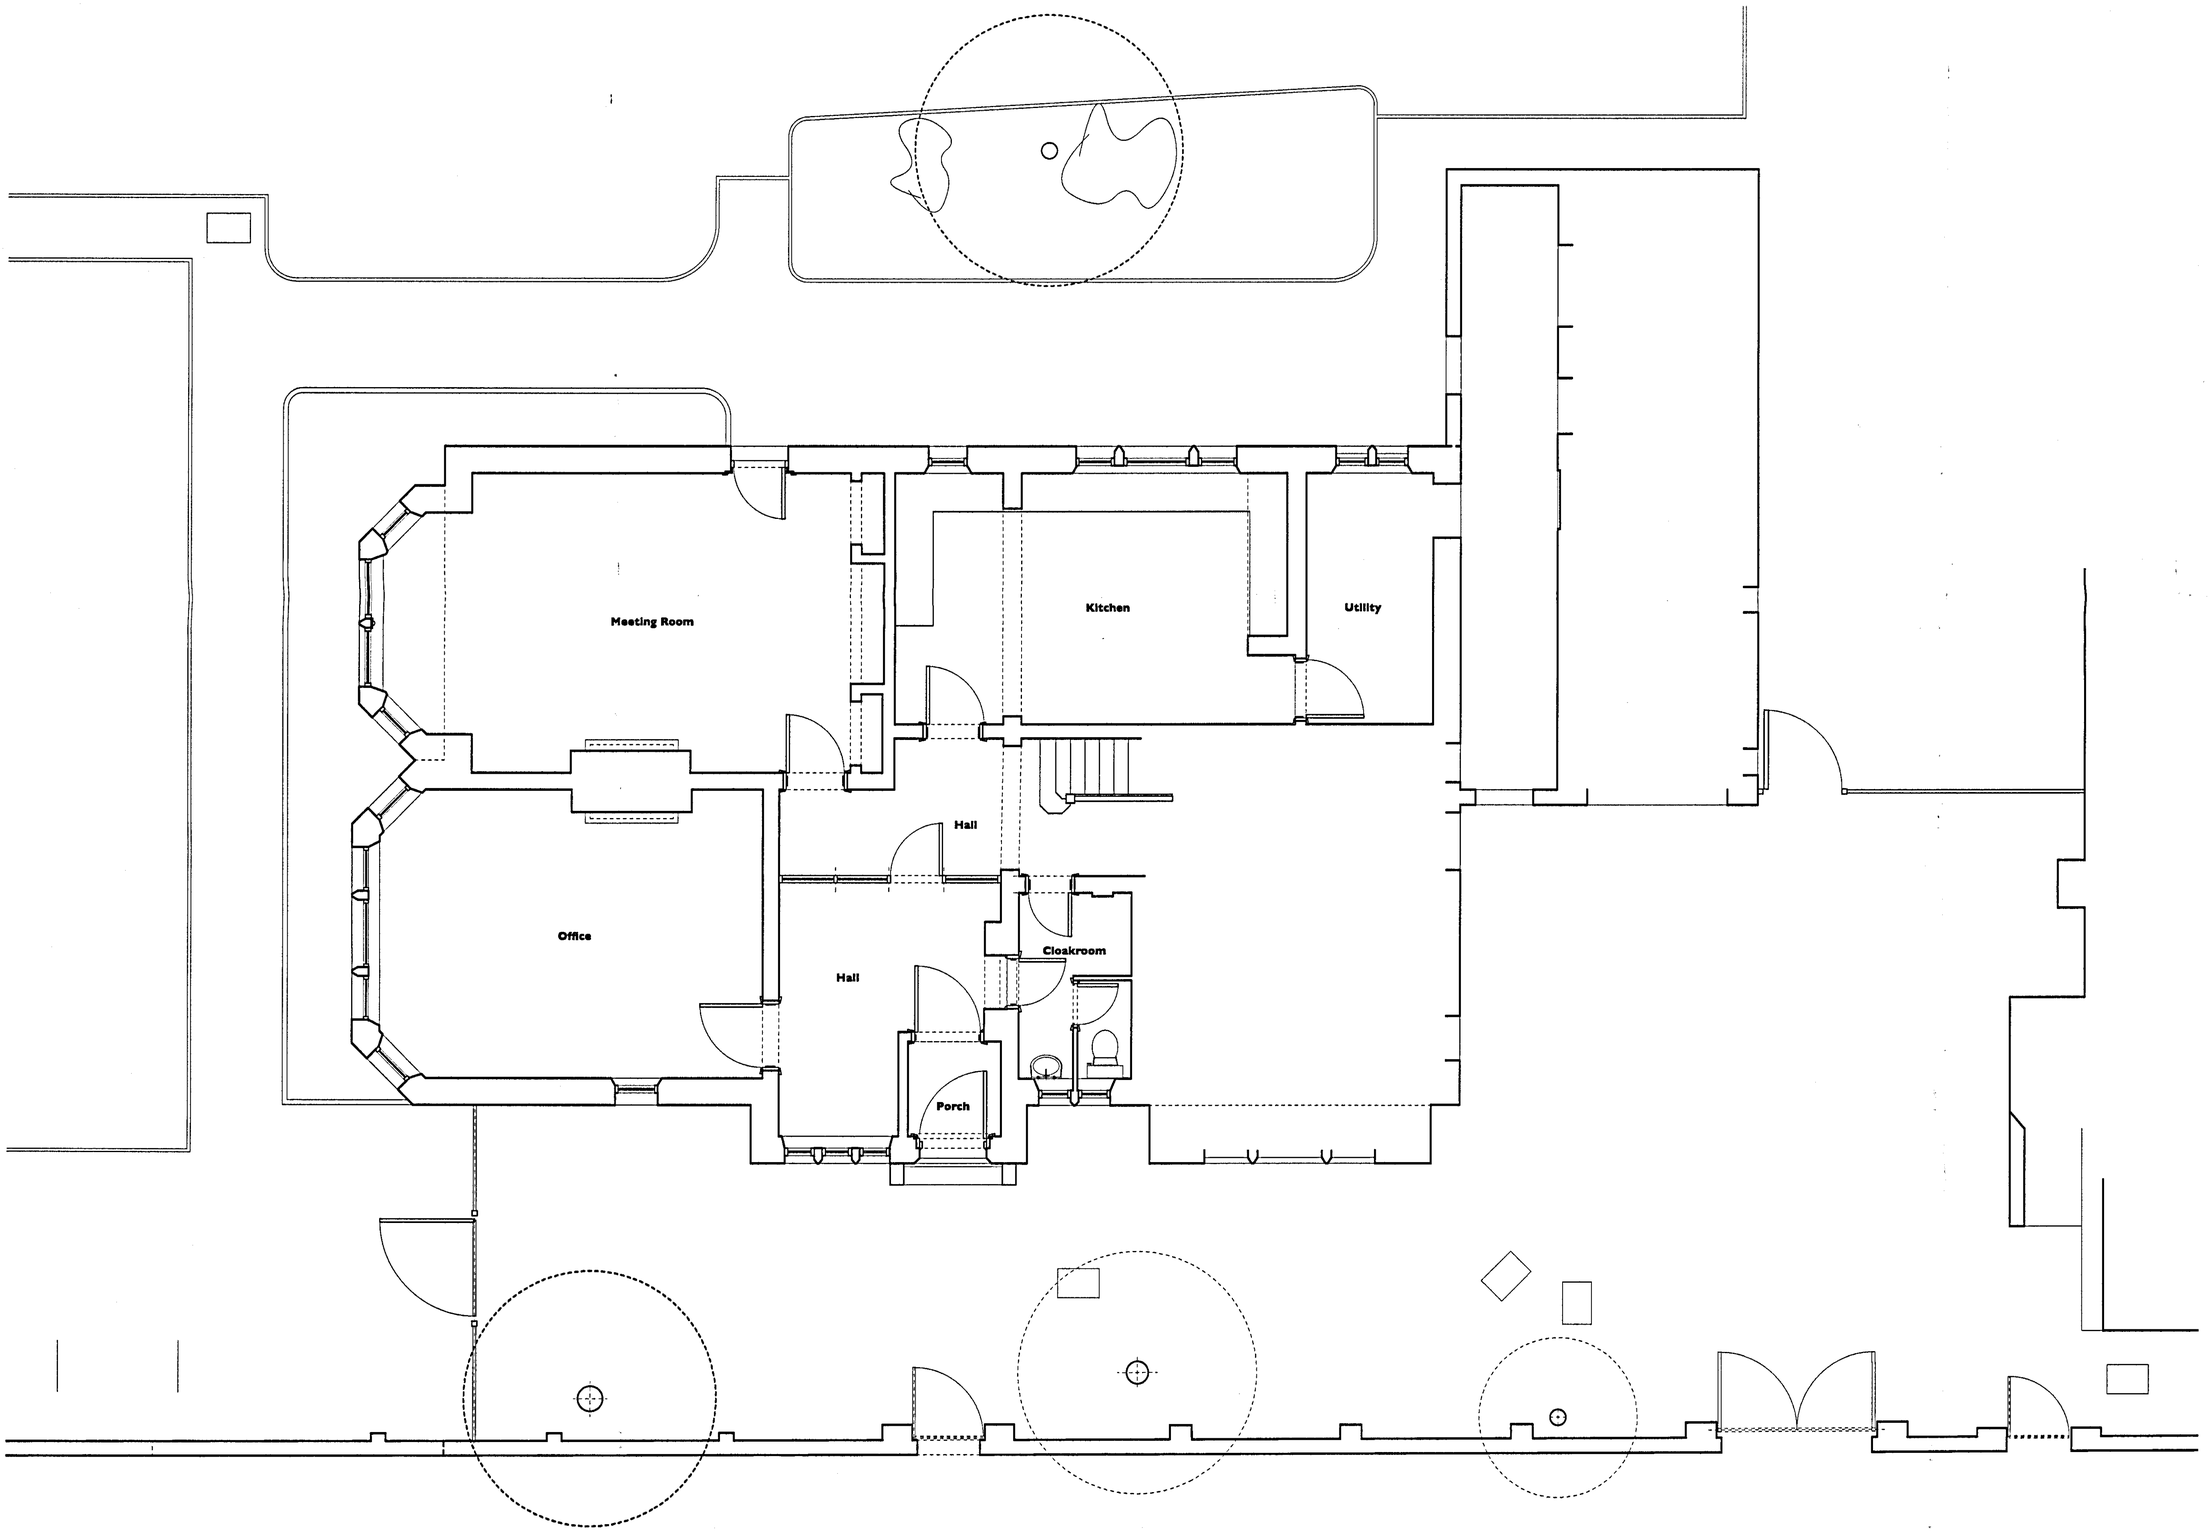

© re-form architects
notes
this drawing is copyright.
do not scale off dimensions.
all dimensions are to be checked on site by contractor.
Contractor to report any dimensional discrepancies, errors or omissions prior to commencing on site.
IF IN DOUBT ASK!

DRAWING SCALE

Rev.	Date	Comment
C	28.06.13	External landscaping to garden included
B	17.04.13	External boundary Walls included
A	28.03.13	Internals included

re|form [architects and urban strategists] ltd.
First Floor, Minshull House, Chorlton Street, Manchester, M1 3FY
t+44(0)161 921 8012
e:mail@re-form.org.uk

Client
The Christian Way Of Life Churches

Project Title
Proposed New Church Hall At St. John's Rectory , Railton Terrace, Moston, Manchester, M9 4WE

Drawing Title
Ground Floor Plan As Existing

Status
C

Scale
1:50@A1
1:100@A3

Job No.
E|LM|12-180

Drawing No.
002

Rev.
C