


ELEVATION OF EXISTING ENTRANCE DOORS 1:100@A3

PLANNING / LBC ISSUE
(Preliminary)

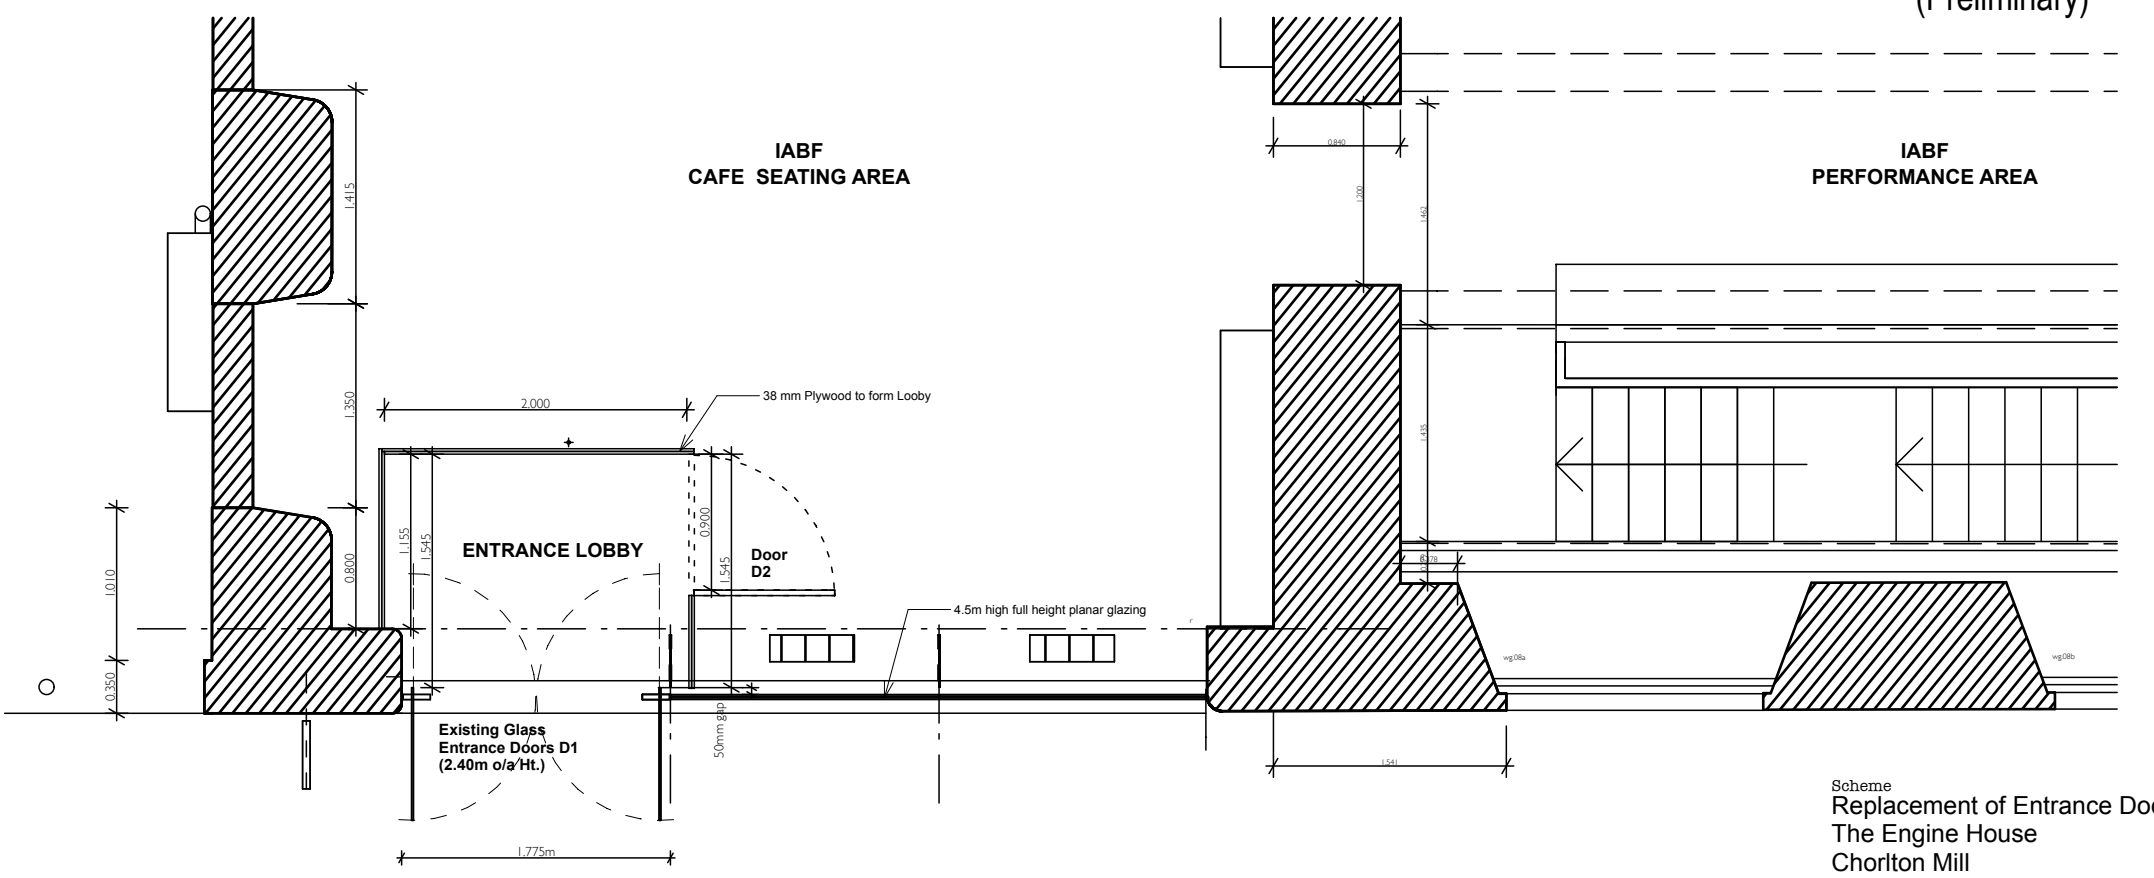

PLAN OF EXISTING ENTRANCE DOORS 1:50@A3

Scheme
Replacement of Entrance Doors,
The Engine House
Chorlton Mill
3 Cambridge Street, Manchester

Client
The International Anthony
Burgess Foundation

Title
Existing Plan & Elevation

Scale	Date	Drawn
1:100/ 50	16.4.12	MM

Job No	Dwg No	Rev
P102	03	

Mike Macpherson Architects
38 Reynard Road, Chorlton, Manchester M21 8DD
T: 0161 870 6129
E: mail@mikemacpherson-architects.co.uk
www.mikemacpherson-architects.co.uk