© Copyright retained by the Architect.
Do not scale off drawings.

Revisions			
Rev.	Description	By	Date

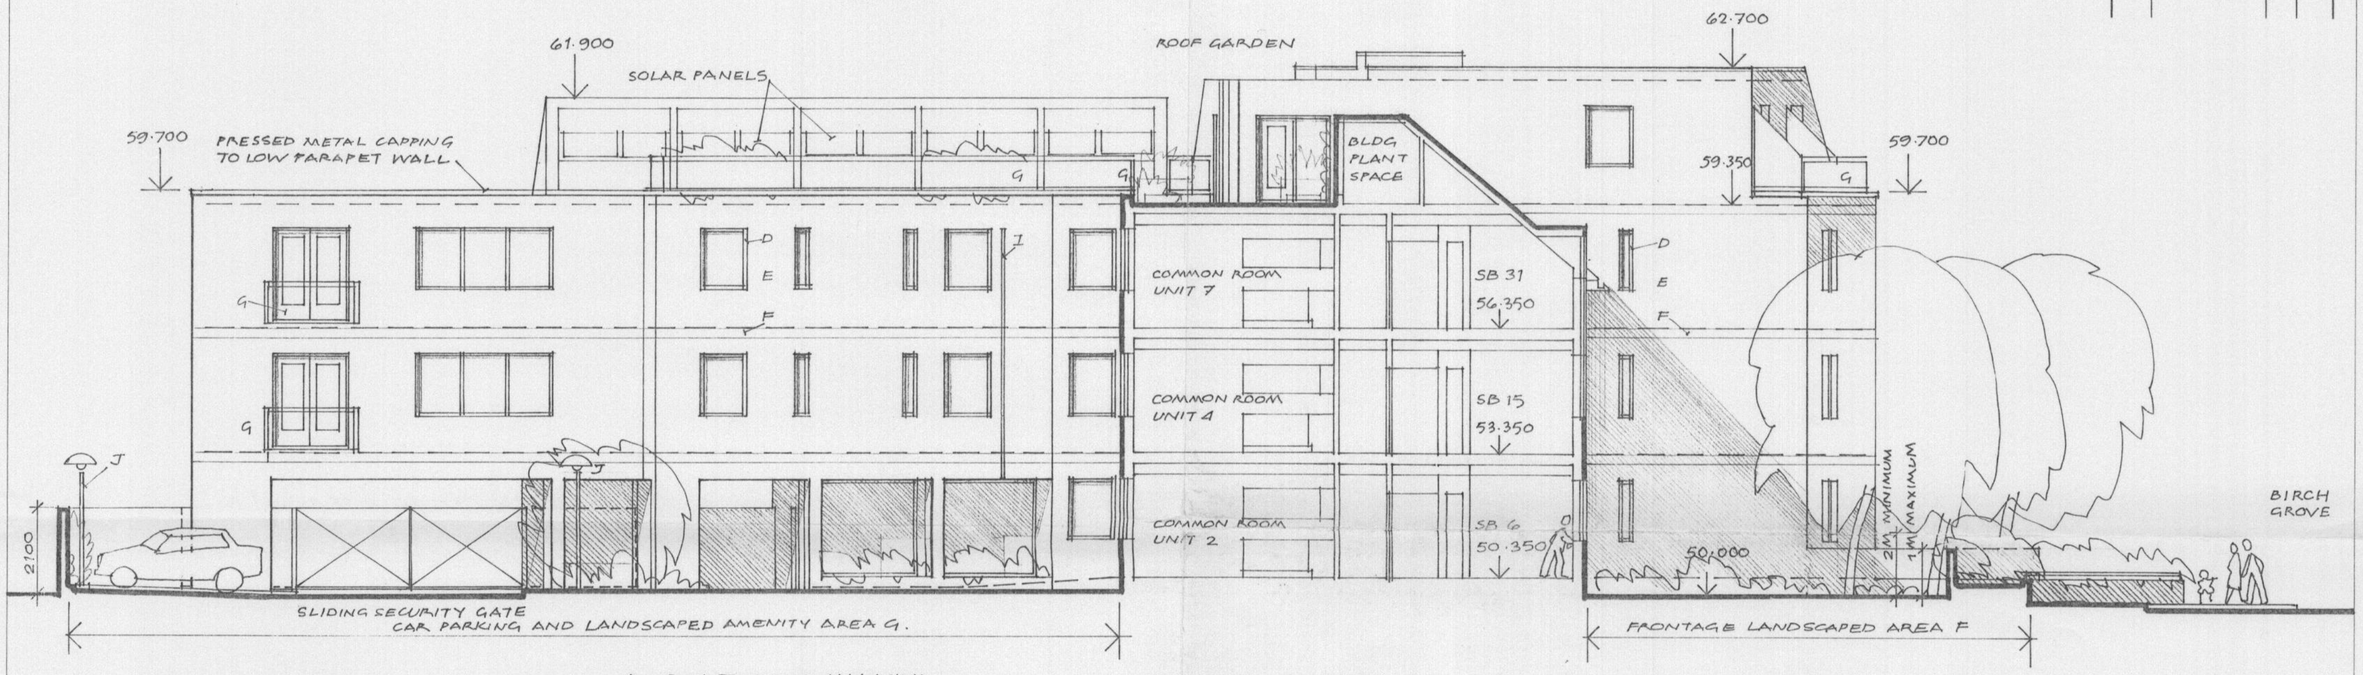

D POWDER COATED ALUMINIUM FACED TIMBER WINDOWS

E CLAY FACING BRICKS

G CLEAR LAMINATED GLASS GUARDING

I SCREEN BAFFLE

J HOODED LAMP STANDARD

JG&A
Johnstone Godfrey and Associates
Chartered Architects and Planning Consultants
2 Swinton Sq, Knutsford, Cheshire, WA16 6HH
Tel: 01565 652126 Fax: 01565 652126

STUDENT HOUSING
PLYMOUTH GROVE

SECTION DD/
SOUTH ELEVATION

Scale	Date	Drawn by
1:100	12.07	IR

Project No.	Dwg. No.	Rev.
1666	15	

PLANNING
ACK'D
REPLIED
RECD - 6 MAR 2008
M
M
M
FOR ACTION
REV. DATE

A3 drawsheet dgn Oct 01, 2007 18:37:17