

ELEVATION TO LLOYD STREET SOUTH (D)

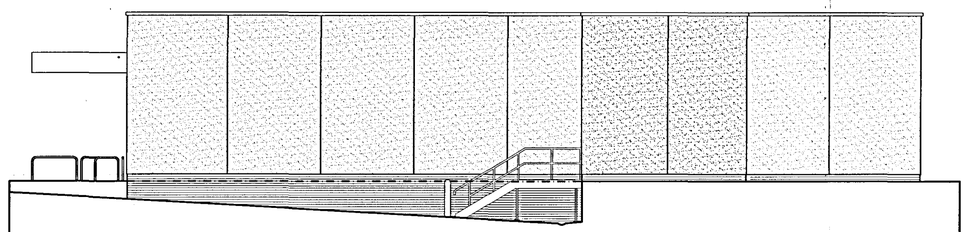

ELEVATION TO LOADING BAY (A)

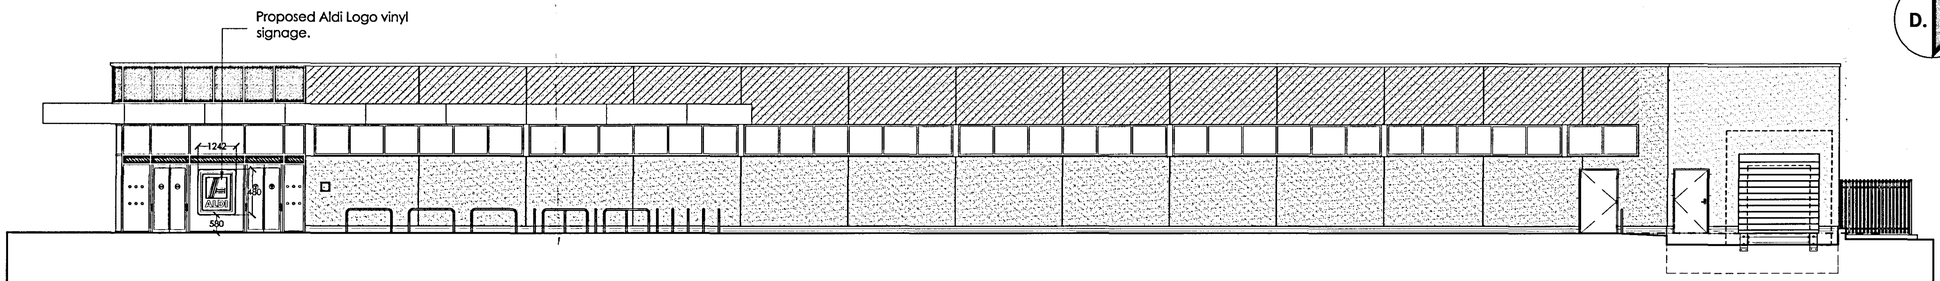

ELEVATION TO CAR PARK (B)

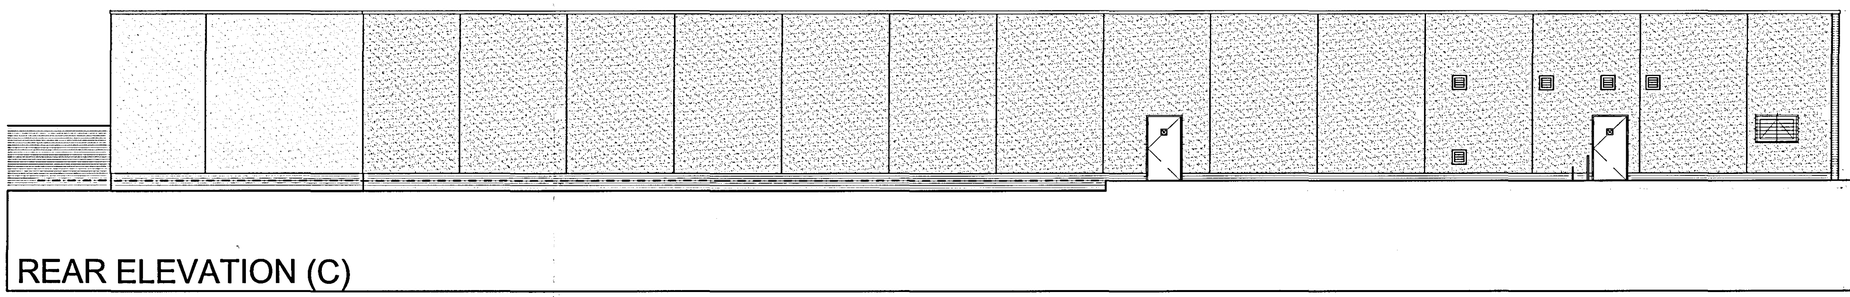

REAR ELEVATION (C)

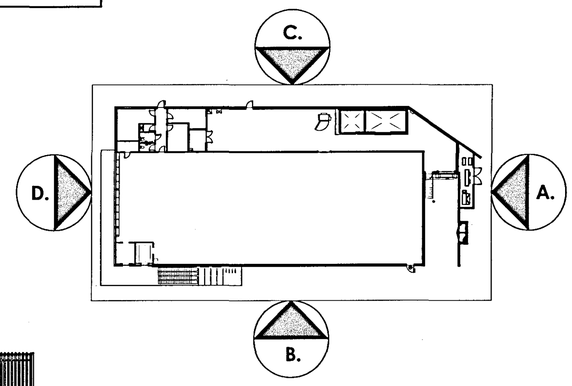

LOCATION KEY (NTS)

PLANNING AND BUILDING CONTROL
23 NOV 2011

0 5 10 20 M

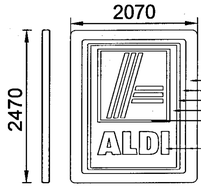

ILLUMINATED BY LED'S

SIGN (2070 x 2470)

SINGLE FACED BUILDING MOUNTED SIGN. HIGH QUALITY FABRICATED ALUMINIUM SIGNCASE, FINISHED RAL 7016 ANTHRACITE GREY SIGN PANEL IS POLYCARBONATE WITH SCREEN-PRINTED & COLOUR FOIL LOGO. SIGNS ARE FULLY INTERNALLY ILLUMINATED BY LED'S

1. YELLOW
2. ORANGE
3. RED
4. DARK BLUE
5. LIGHT BLUE
6. WHITE

PANTONE	CMYK EQUIVALENT	AV. CANDELAS (PER sq.m.)	Allowance +/-
1. Pantone ® 1235	000 17M 80Y 00K	82	10%
2. Pantone ® 021	000 75M 100Y 00K	80	12%
3. Pantone ® Warm Red	000 69M 100Y 00K	95	12%
4. Pantone ® 287	100C 65M 00Y 11K 72C 00M	42	5%
5. Pantone ® 638	8Y 00K	110	5%
6. White		105	5%
		50.86	

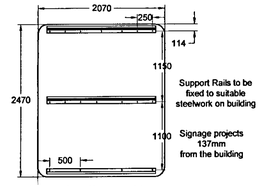

Fixing details For Signage

Rev	Date	Description	Rev By	Ch'd By
-	00.00.00	-	-	-

Project Title	PROPOSED FOODSTORE LLOYD STREET SOUTH FALLOWFIELD TRIANGLE MANCHESTER
Client	ALDI STORES LTD
Status	PLANNING (ADVERTISEMENT)
Scale	1:100
Drawing Size	A1
Drawn By	PDP
Checked By	CIM
Date	01.09.11
Drawing Title	PROPOSED ELEVATIONS
Job-Dwg No	0236-MID-1002
Rev	-

THE HARRIS PARTNERSHIP WAKEFIELD
2 St. Johns North, Wakefield, WF1 3QA
t. 01924 291 800 f. 01924 290 072

THE HARRIS PARTNERSHIP MANCHESTER
2nd Floor, Carvers Warehouse,
77 Dale Street, Manchester, M1 2HG
t. 0161 238 8555 f. 0161 244 5809

THE HARRIS PARTNERSHIP MILTON KEYNES
The Old Rectory, 79 High Street
Newport Pagnell, MK16 8AB
t. 01908 211 577 f. 01908 211 722

THE HARRIS PARTNERSHIP READING
101 London Road, Reading, RG1 5BY
t. 0118 950 7700 f. 0118 956 8642

THE HARRIS PARTNERSHIP ARCHITECTS
www.harrispartnership.com

CAD file reference J:\PROJECTS\0236-MID\17.0\17.1\1000 SERIES

This drawing is copyright and may not be reproduced in whole or part without written authority. Do not scale off this drawing.