

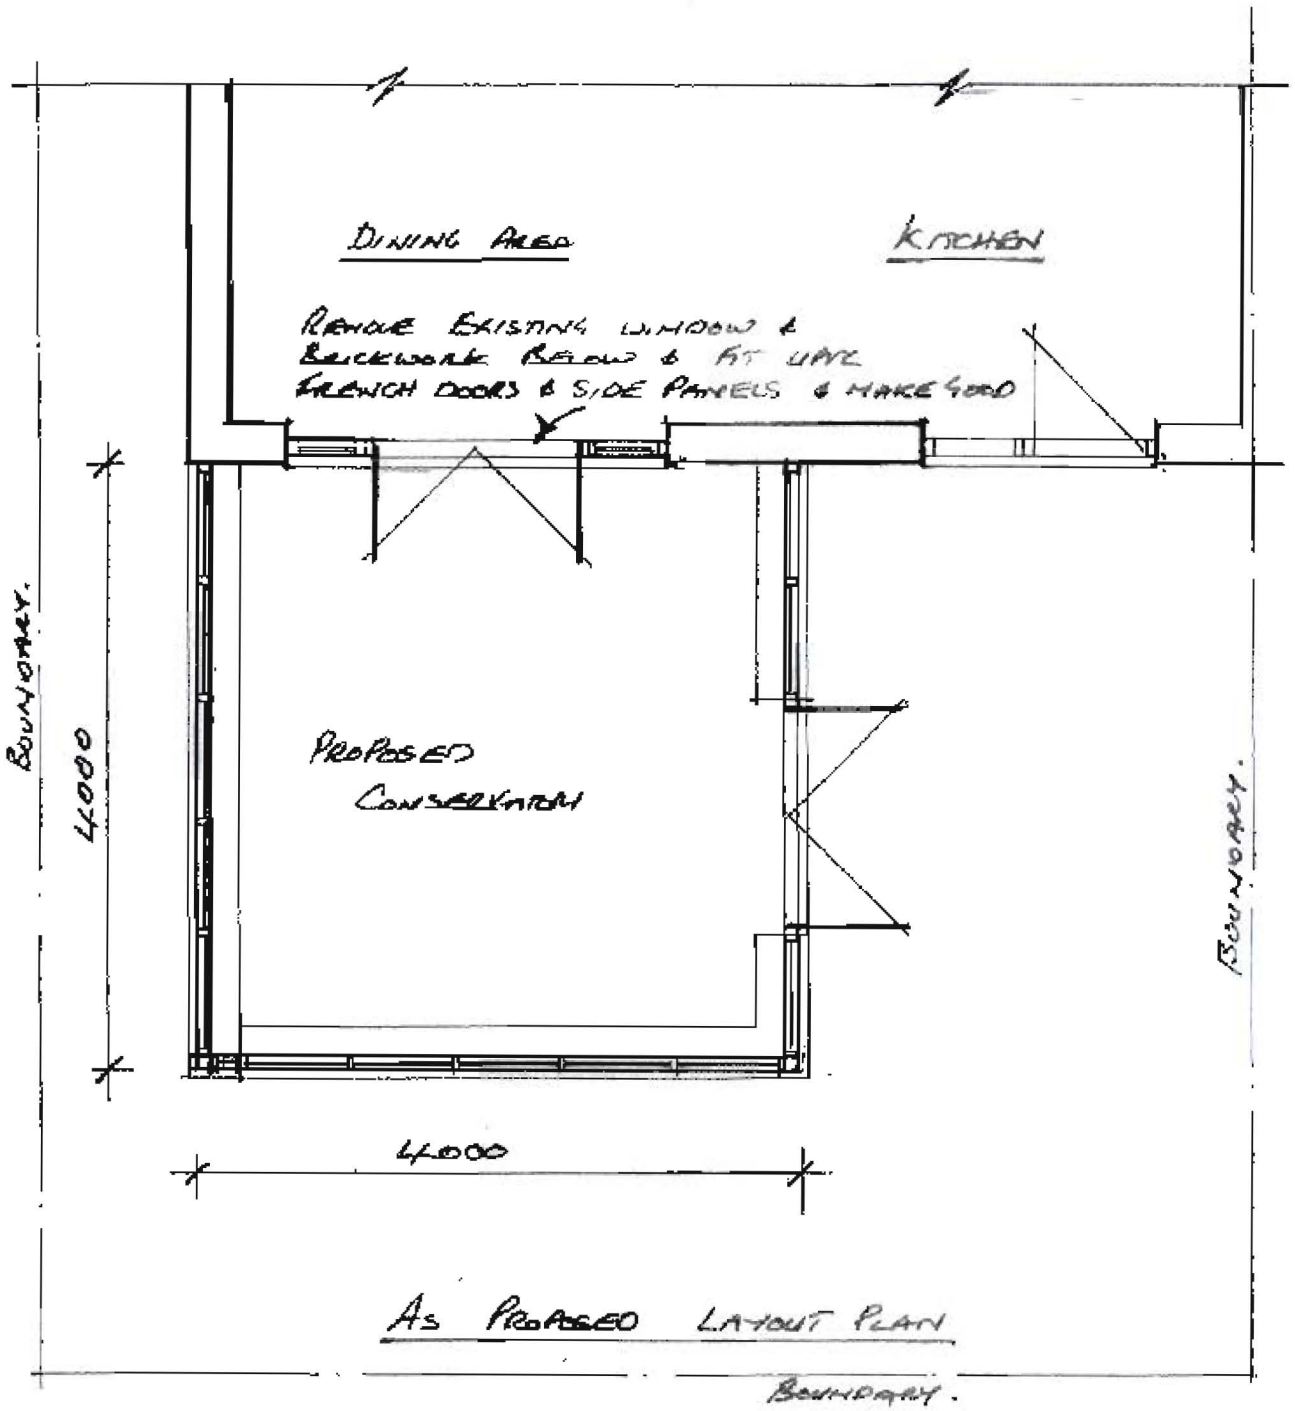



AS PROPOSED LAYOUT PLAN

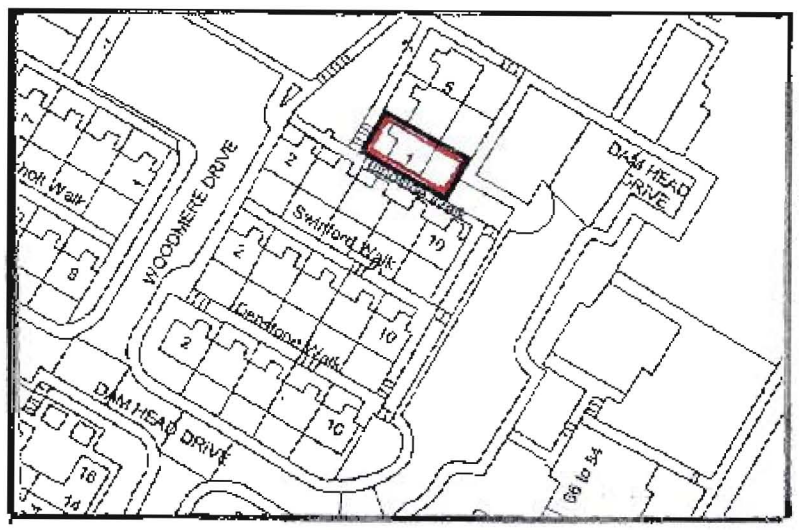


LOCATION PLAN 1:1250

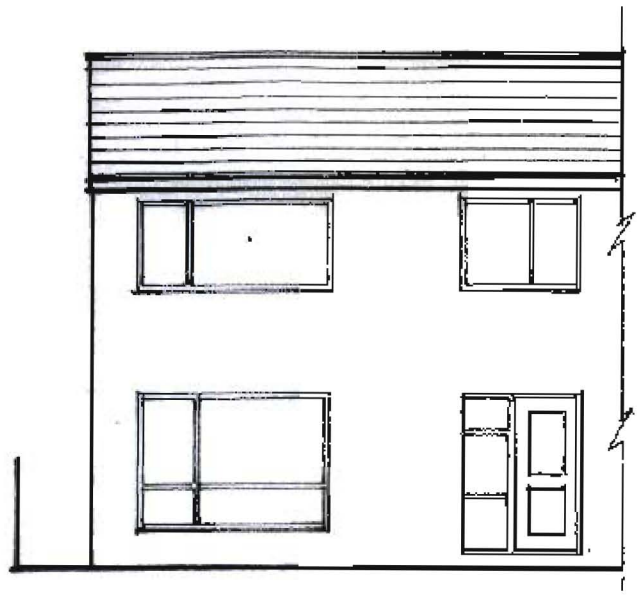


AS EXISTING REAR ELEVATION

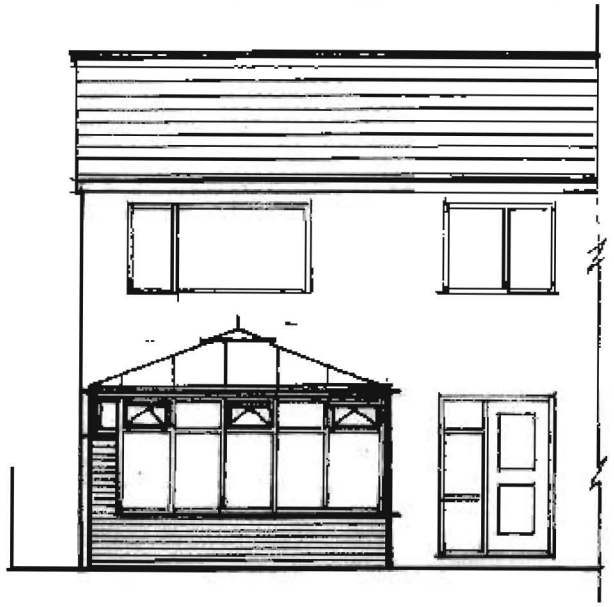

AS PROPOSED REAR ELEVATION

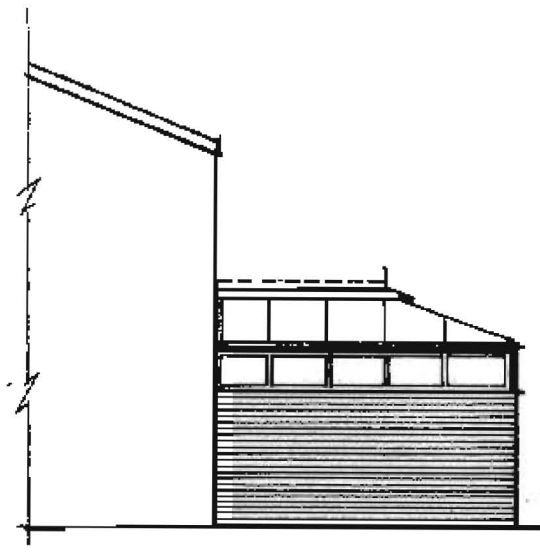

AS PROPOSED SIDE ELEVATION

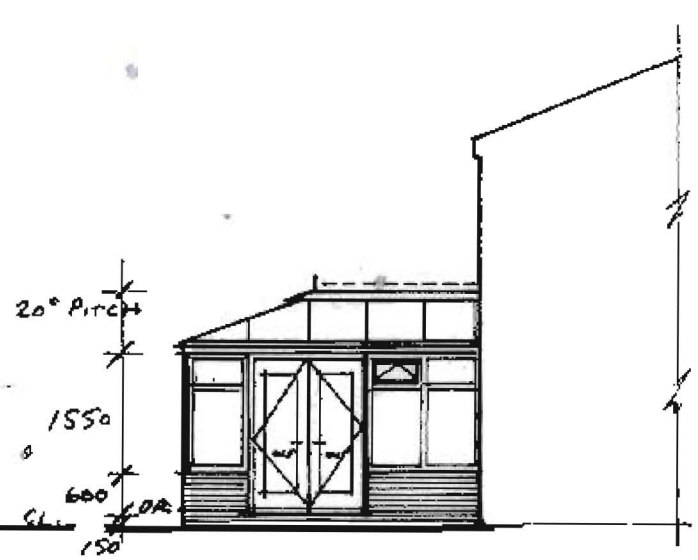

AS PROPOSED SIDE ELEVATION.

NOTES

1. BRONZE TINTED 35MM POLYCARBONATE ROOF.
2. WHITE UPVC FRAMES.
3. 28MM TOUGHENED LOW 'E' DOUBLE GLAZED UNITS.
4. BRICKWORK TO MATCH EXISTING HOUSE.

SCALES — 1:50 1:100 1:1250

PROPOSED CONSERVATORY AT.
1 LINDSIDE WALK
BLACKLEY
MANCHESTER M9 6DH
FOR MRS M MCDONAGH.