ACK'D
REPLIED
RECD - 8 APR 2008
DATE
FOR ACTION

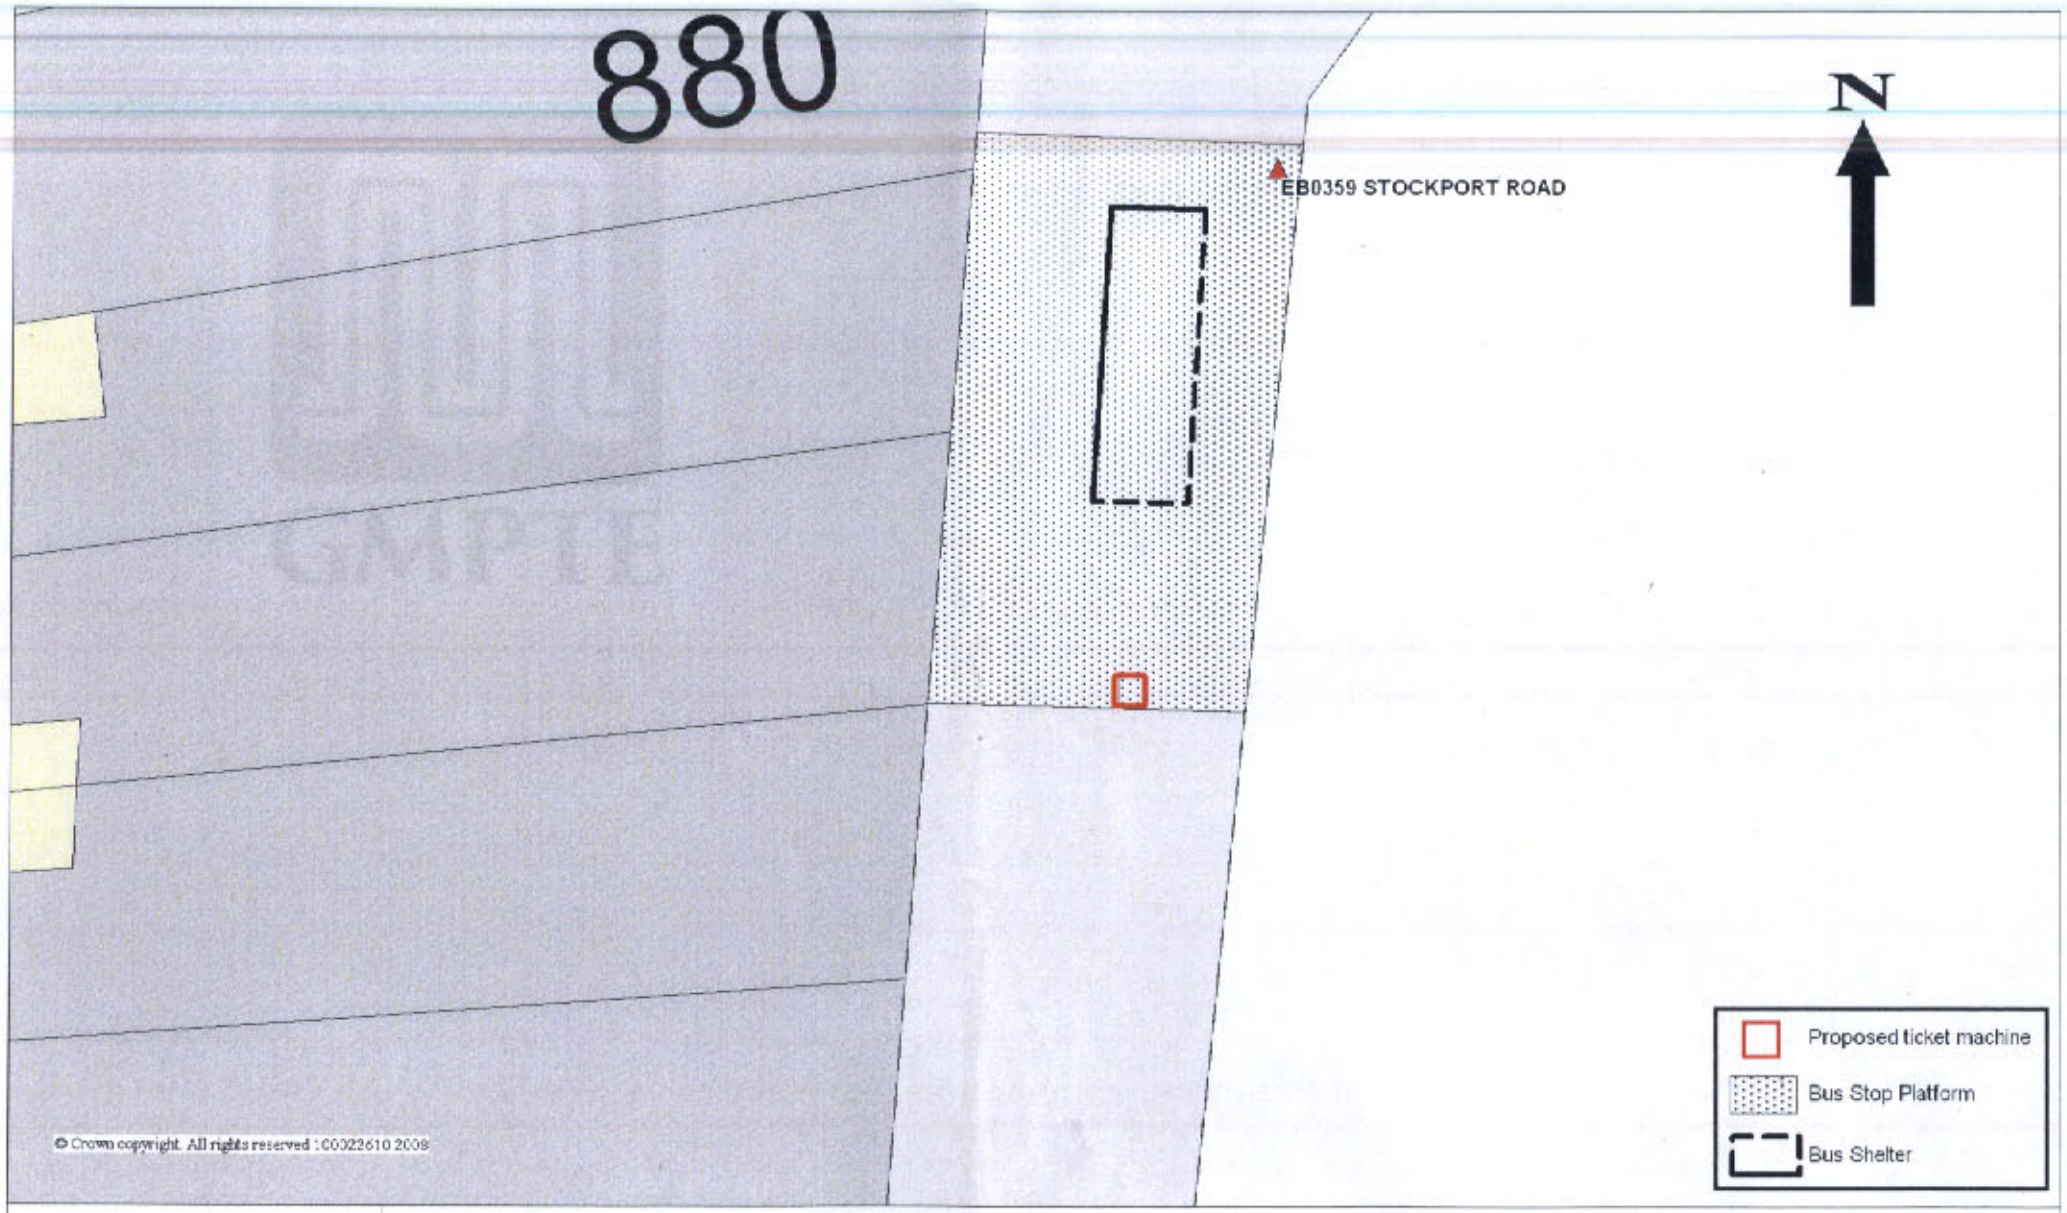

GMPTE

EB0359 - Site Plan for Stockport Road, Levenshulme (Northbound)

Drawn By : P.Wallwork	Scale : 1:100	Date : 3/3/2008	