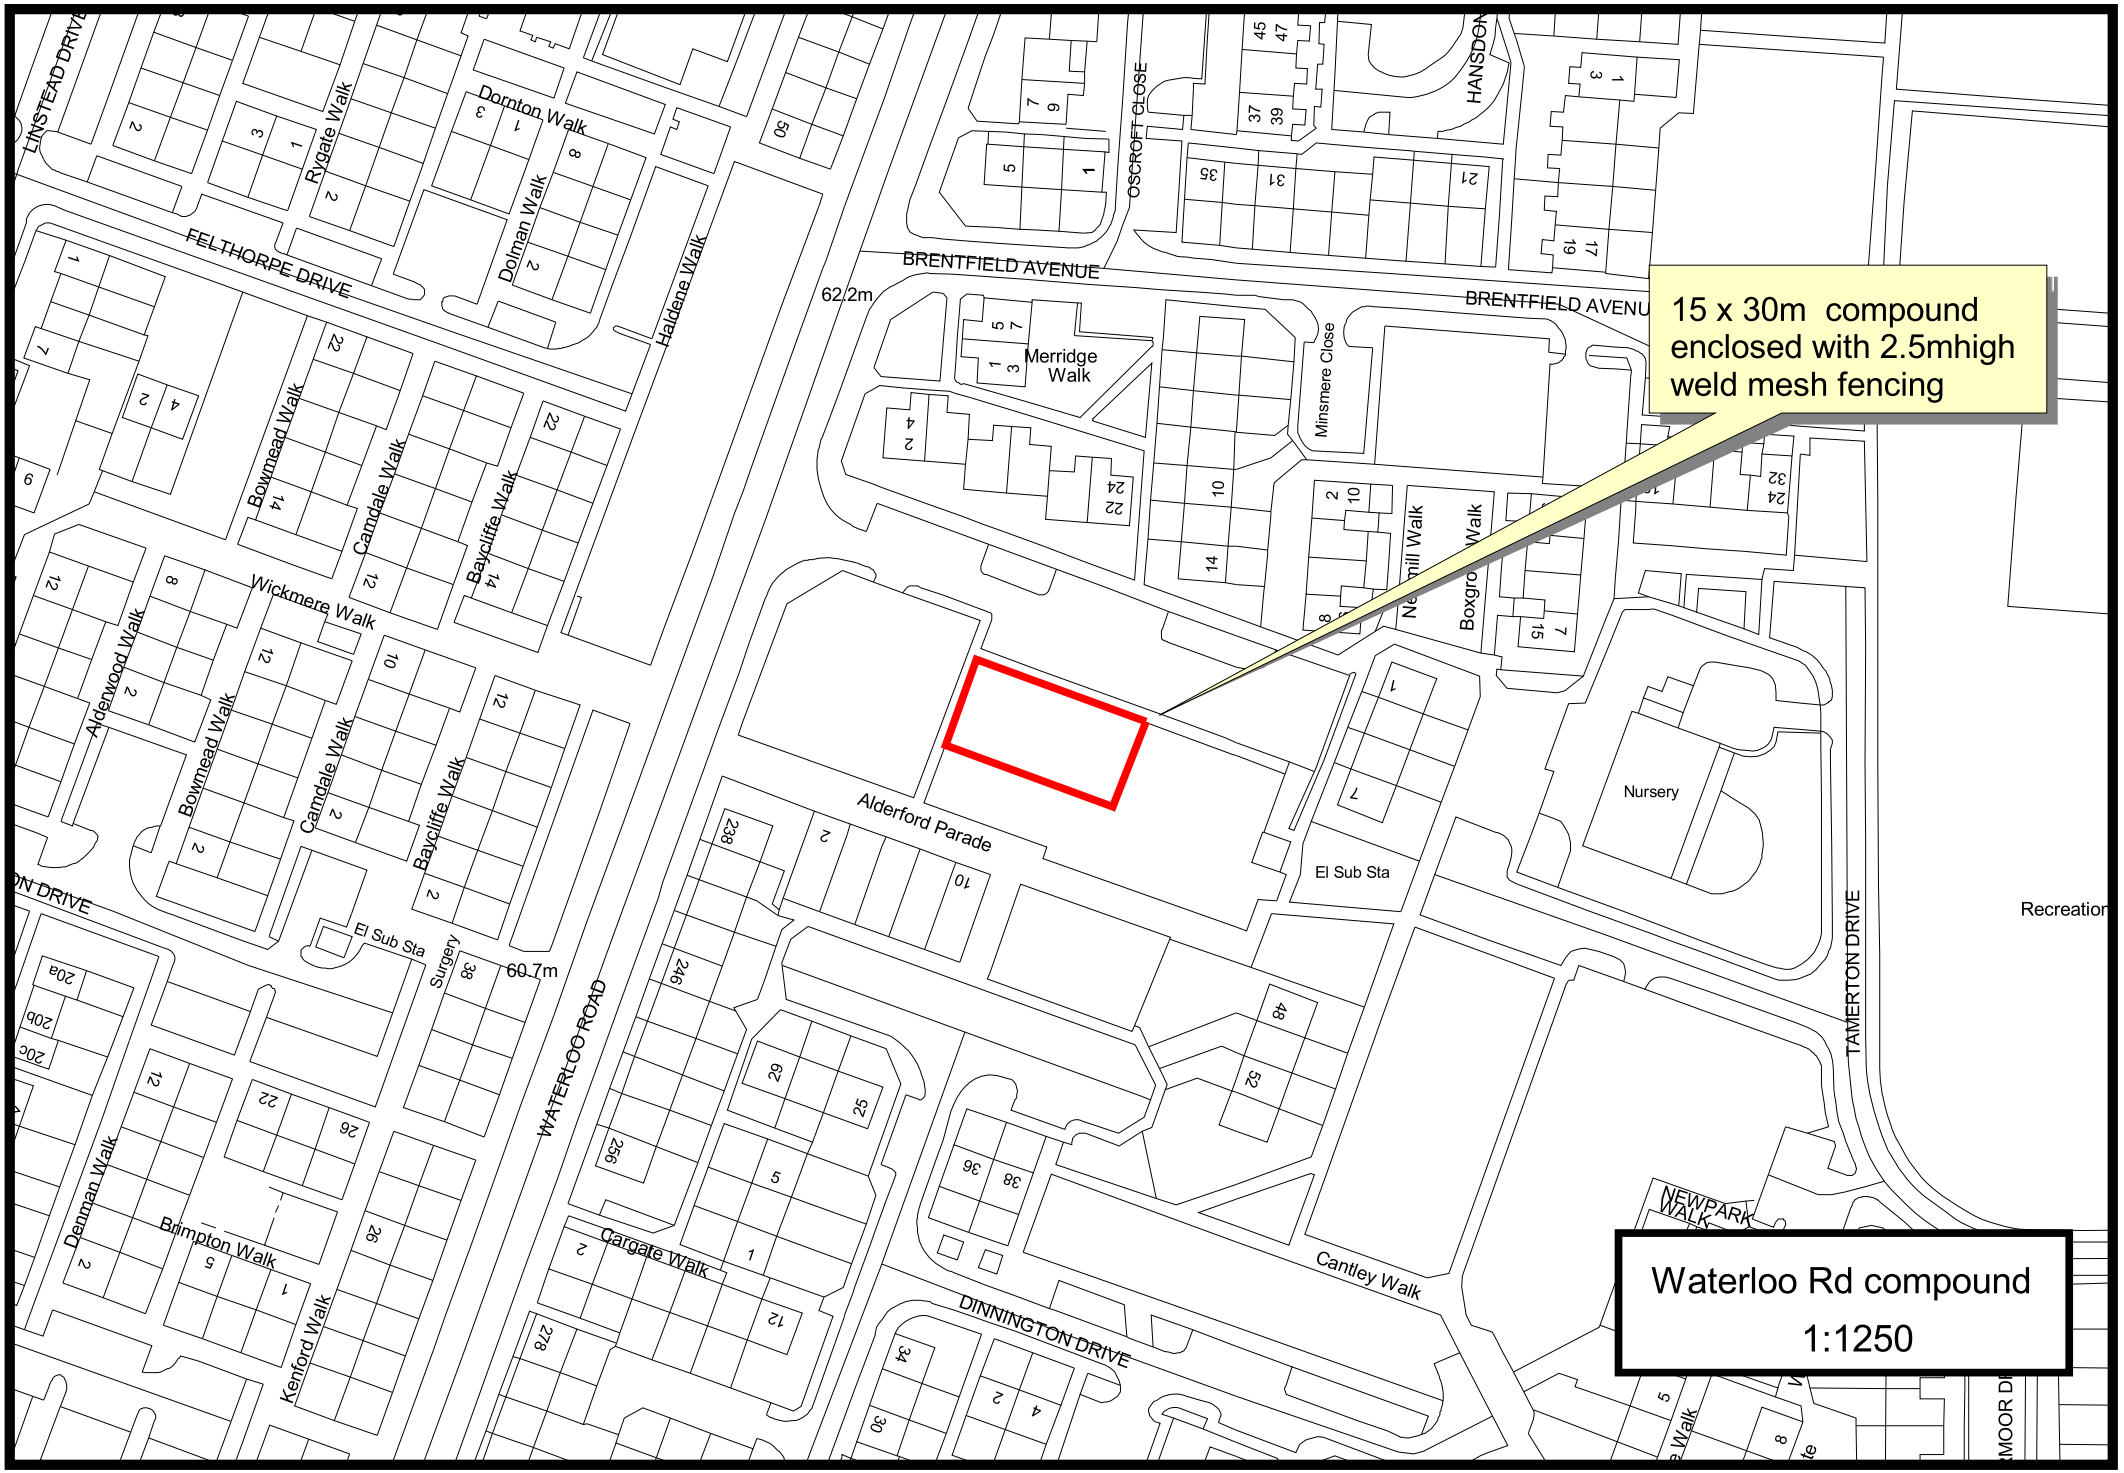
15 x 30m compound enclosed with 2.5mhigh weld mesh fencing
Waterloo Rd compound
1:1250
BRENTFIELD AVENUE
62.2m
FELTHORPE DRIVE
Dornton Walk
Rygate Walk
Dolman Walk
Haldene Walk
Merridge Walk
Minsmere Close
OSCROFT CLOSE
Bowmead Walk
Camdale Walk
Baycliffe Walk
Wickmere Walk
Alderwood Walk
Alderford Parade
El Sub Sta
Nursery
TAMERTON DRIVE
Recreation
Surgery
60.7m
WATERLOO ROAD
Cargate Walk
Cantley Walk
DINNINGTON DRIVE
Brimpton Walk
Denman Walk
Kenford Walk
NEWPARK WALK