

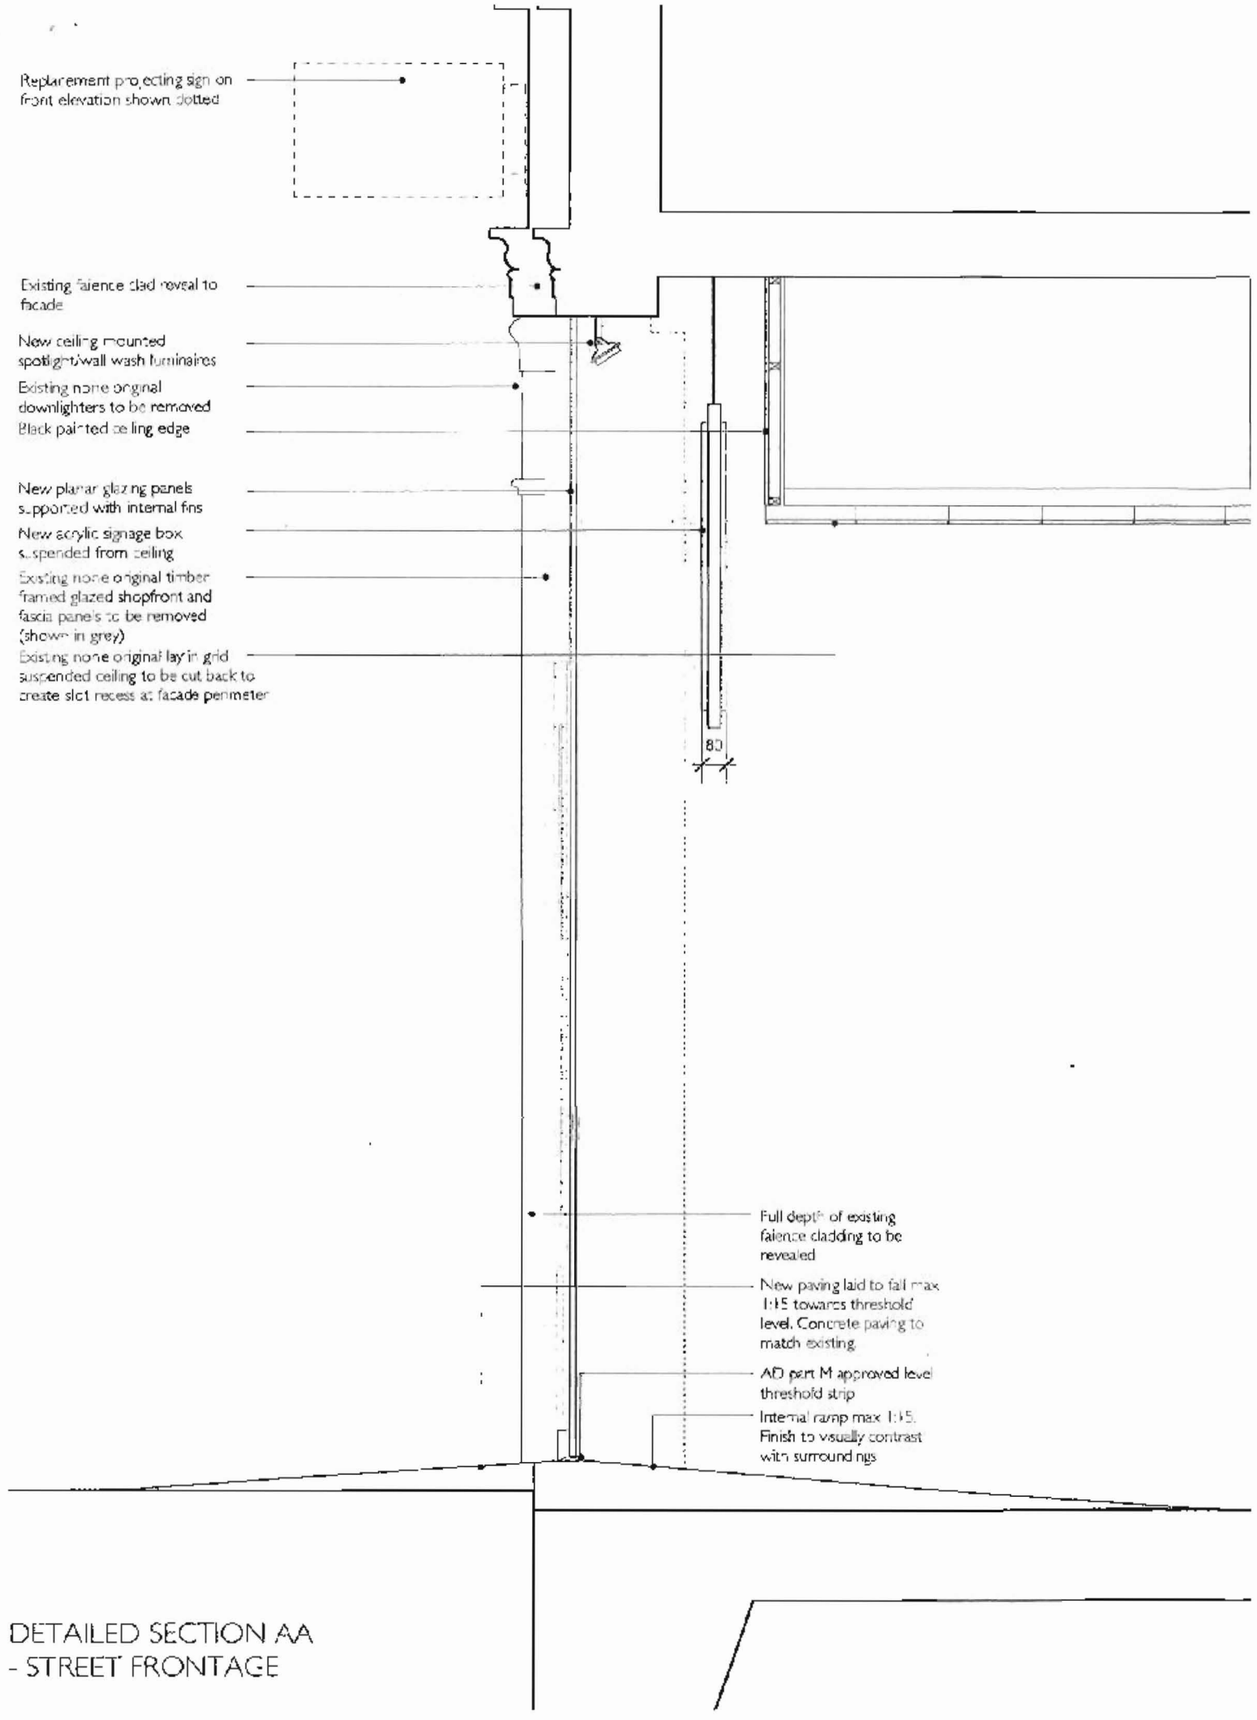


DETAILED SECTION AA
- STREET FRONTAGE

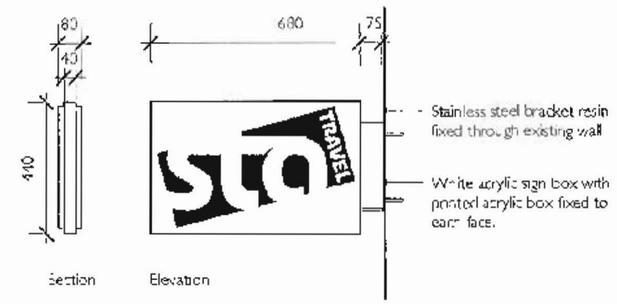

PROJECTING SIGN

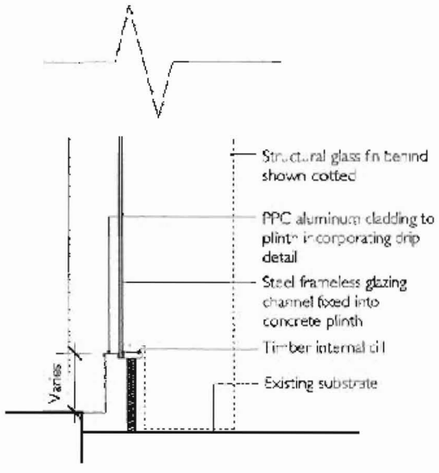

DETAILED SECTION
- CILL

PLANNING
ACK'D
REPLIED
REC'D 18 MAY 2010
DATE
FOR ACTION

description	date	rev
1.0 New projecting sign indicated on detailed section	May 10	A

STA Travel

Oxford Road, Manchester

Facade and Signage Details
Proposed

scheme	1325
no	**P(400)**
rev	A
scale	1:50 @ A3
date	MAY 10
drawn	MRW

makinarchitecture
www.makinarchitecture.com
t 0161 236 0051
e architect@makinarchitecture.com
COPYRIGHT OF MAKIN ARCHITECTURE
DO NOT SCALE FROM THIS DRAWING
DIMENSIONS TO BE CHECKED ON SITE
SK sketch P proposed T tender C construction AB as built