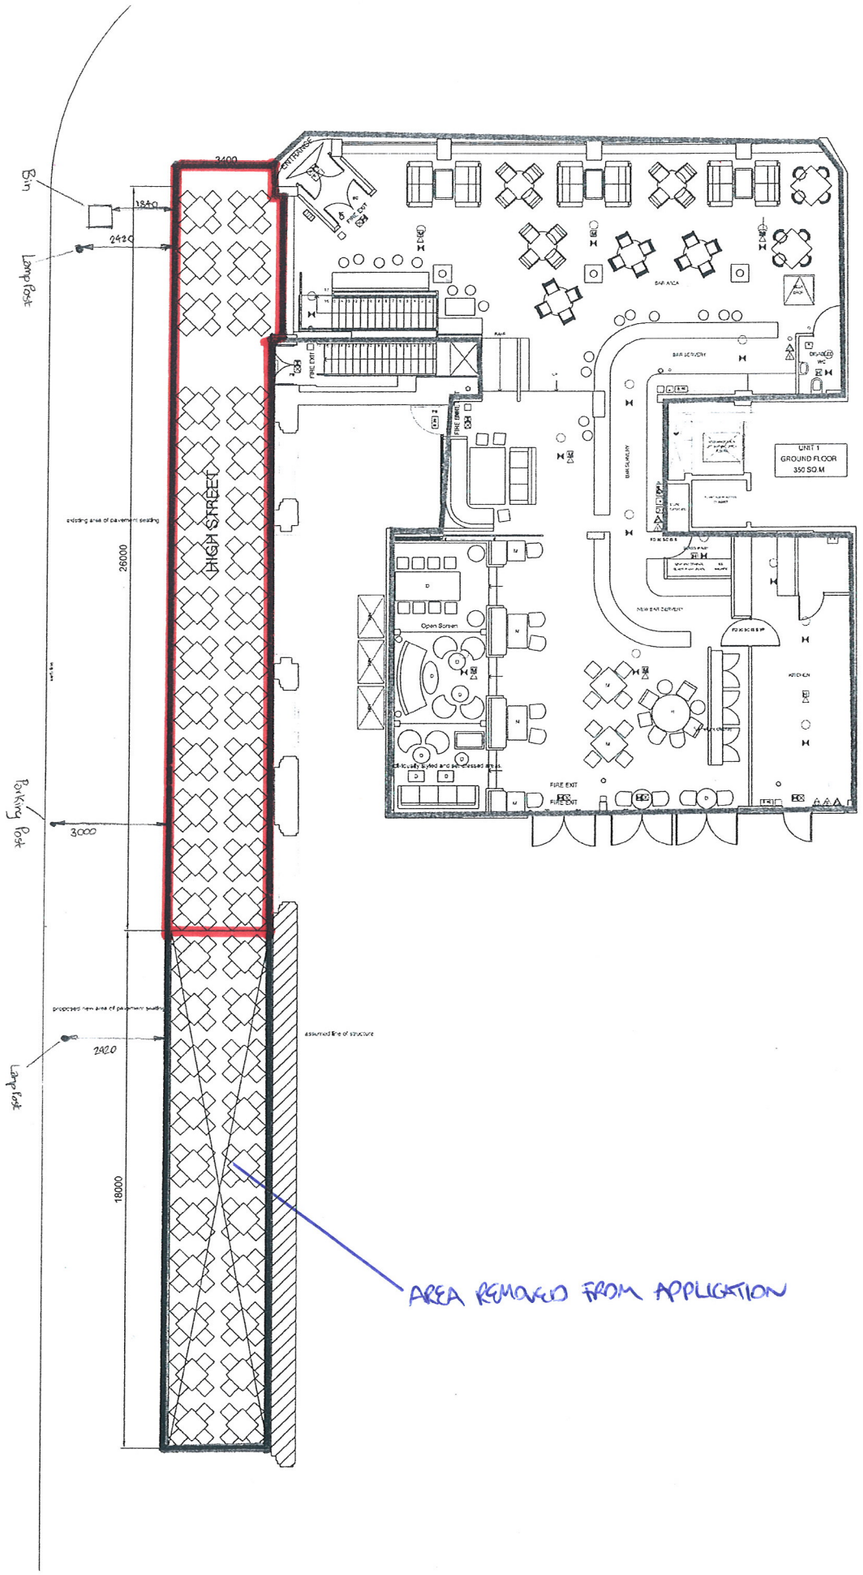

AREA REMOVED FROM APPLICATION

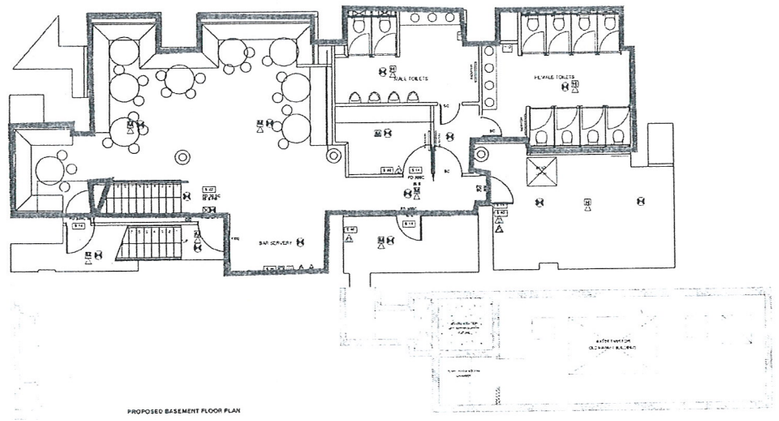

PROPOSED BASEMENT FLOOR PLAN

SYMBOL	DESCRIPTION
	Specific emergency luminaire - enclosed type
	Emergency lighting exit sign - internally illuminated
	Emergency lighting directional exit sign - internally illuminated
M	Fixed alarm device multi sensor
H	Fixed alarm device heat sensor - rate of rise type
S	Fixed alarm device smoke sensor - optical type
	Built in base sounder to heat and smoke sensors
	Fixed alarm device call point - manual type
	Fixed alarm device - warning device visual
	Fixed alarm device - warning device audible
	Fixed alarm control panel - interfaced with landlords panel
	Fire extinguisher - carbon dioxide gas type
	Fire extinguisher - water type
	Fire extinguisher - dry powder type
	Fire extinguisher - fire blanket
	Fire safety sign - fire door not to be locked shut
	Fire safety sign - door to be secured open during operational hours
	Fire safety sign - fire escape keep clear
	Fire safety sign - fire exit
	Fire safety sign - staff action notice
FD 30	Half hour fire rated door
SC	Self closing
IS	Intumescent strips
S	Smoke seals
VP	Vision panel
PB	Push bar
FRG	Fire rated glass
FI	Fire alarm interface - Protec 8090 / MODO

EXISTING PAVEMENT LICENCE & AREA TO WHICH THE APPLICATION APPLIES

This drawing is protected under Copyright .

Copyright remains the property of PLAY DESIGN CONSULTANTS unless otherwise assigned.

Figured dimensions only to be taken from this drawing .
DO NOT SCALE . All dimensions to be verified on site prior to the commencement of work .
Any structural information on this drawing is indicative only .
No structural details to be taken from this drawing , all structural details to be referred to a structural engineer .
All contractors must visit the site and be responsible for checking all setting out dimensions . Notify PLAY DESIGN CONSULTANTS of any discrepancies prior to any manufacture or construction works.

REV	DATE	DESCRIPTION	APPROVED

PLAY DESIGN CONSULTANTS LTD

Lower Ground 06
Zellig
The Custard Factory
Gibb Street
Digbeth
Birmingham
B4 9AA

07730479827

CLIENT
MARSTONS PLC

PROJECT
BLUU
MANCHESTER

DRAWING
PROPOSED LICENSING PLANS

REVISED DRAWING SHOWING REMOVED AREA

DRAWING NUMBER	REVISION
10	C

JOB NO	SCALE	CAD REF
107	1:100 @ A1	
DRAWN BY	APPROVED BY	DATE
NJA		MAR '12