

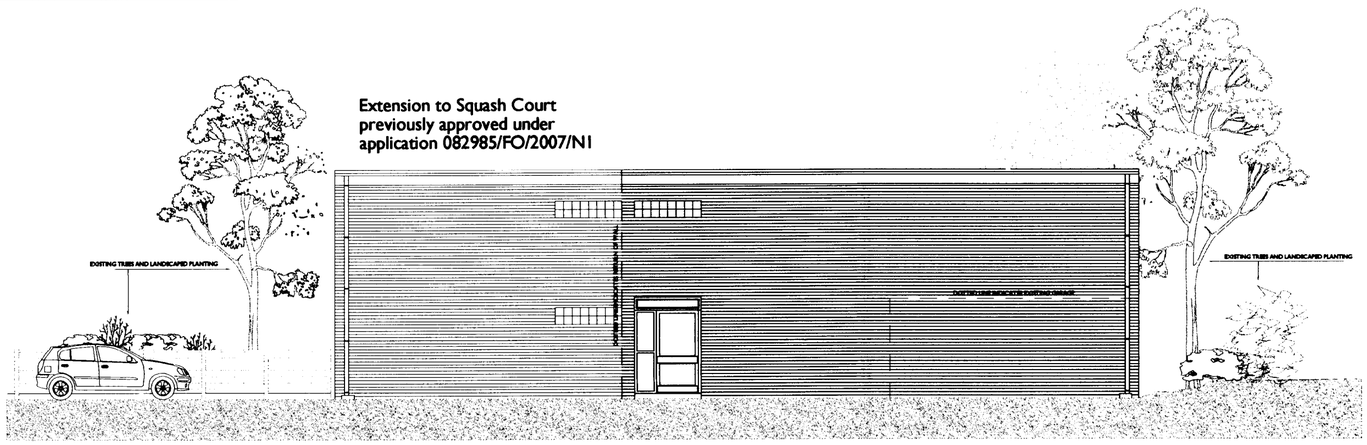


Extension to Squash Court
previously approved under
application 082985/FO/2007/N1

EXISTING FRONT/ENTRANCE ELEVATION

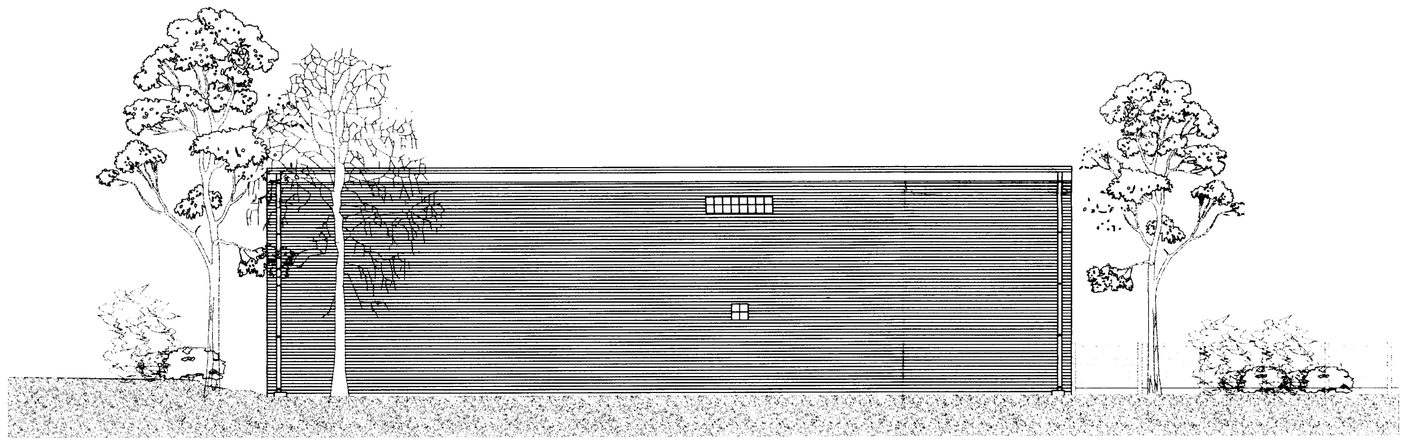


EXISTING REAR ELEVATION

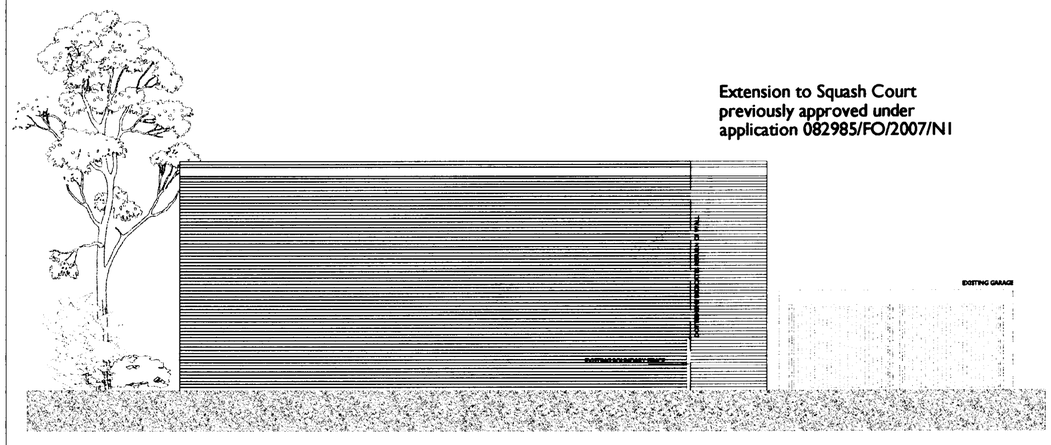


Extension to Squash Court
previously approved under
application 082985/FO/2007/N1

EXISTING SIDE ELEVATION

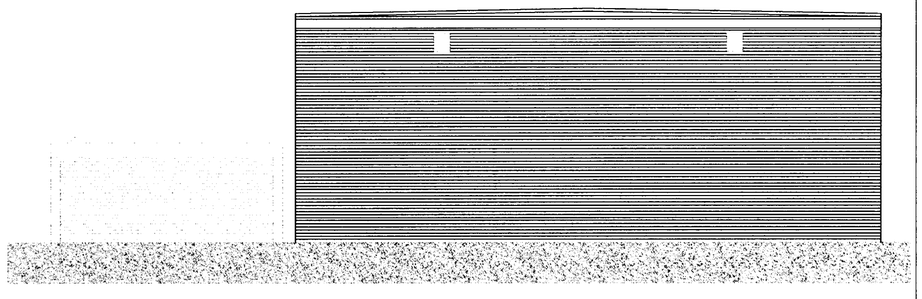

EXISTING LAWN BOWLING SIDE ELEVATION

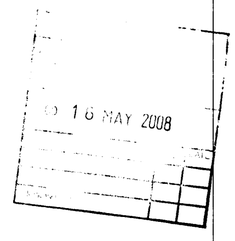

NOTES

PLEASE DO NOT SCALE FROM THIS DRAWING.
CONTRACTORS SHOULD CHECK DIMENSIONS ON SITE BEFORE PRICING FOR WORKS

ALL DIMENSIONS ARE IN MILLIMETRES UNLESS OTHERWISE STATED

THIS IS A COMPUTER PRODUCED DRAWING - PLEASE DO NOT MODIFY BY HAND

ANY DISCREPANCIES SHOULD BE BROUGHT TO THE ATTENTION OF RLF IMMEDIATELY

ALL WORKS TO BE CARRIED OUT TO THE REQUIREMENTS AND TO THE SATISFACTION OF THE LOCAL AUTHORITY

DRAWINGS IN PDF FORMAT CANNOT BE GUARANTEED TO BE TO SCALE

REVISIONS

rlf CONSTRUCTION AND PROPERTY CONSULTANTS
3RD FLOOR • ARTHUR HOUSE
CHORLTON STREET • MANCHESTER M1 3FH
T 0161 233 2150 • F 0161 233 2151
E manchester@rlf.co.uk • www.rlf.co.uk

CLIENT/PROJECT

SQUASH SECTION EXTENSION SCHEME

CHEETHAM HILL CRICKET CLUB
CATHERINE ROAD
CRUMPSALL
MANCHESTER, M8 4HF

DRAWING TITLE

EXISTING ELEVATIONS

SCALE @ A2	DATE	DRAWN BY
1:100	16/04/2008	GN
		REVISION

JOB NO.	DRAWING NO.
MA10150	MA10150/PA/01