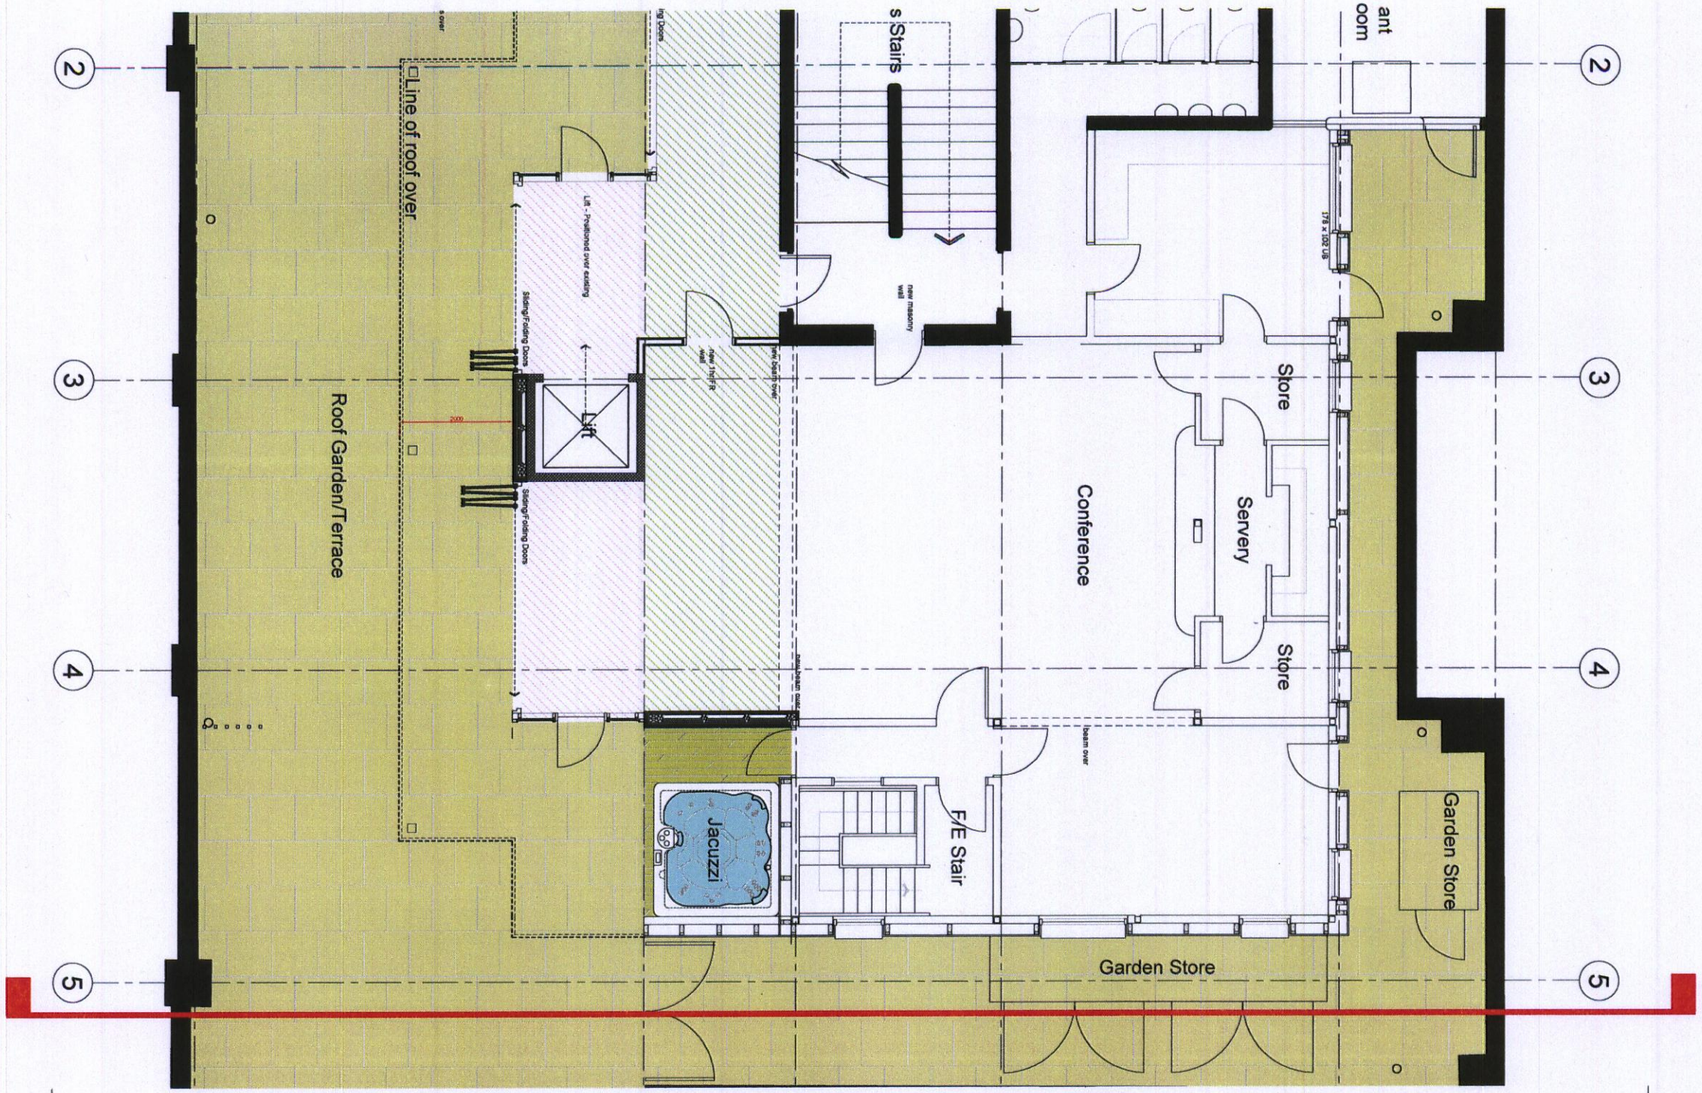

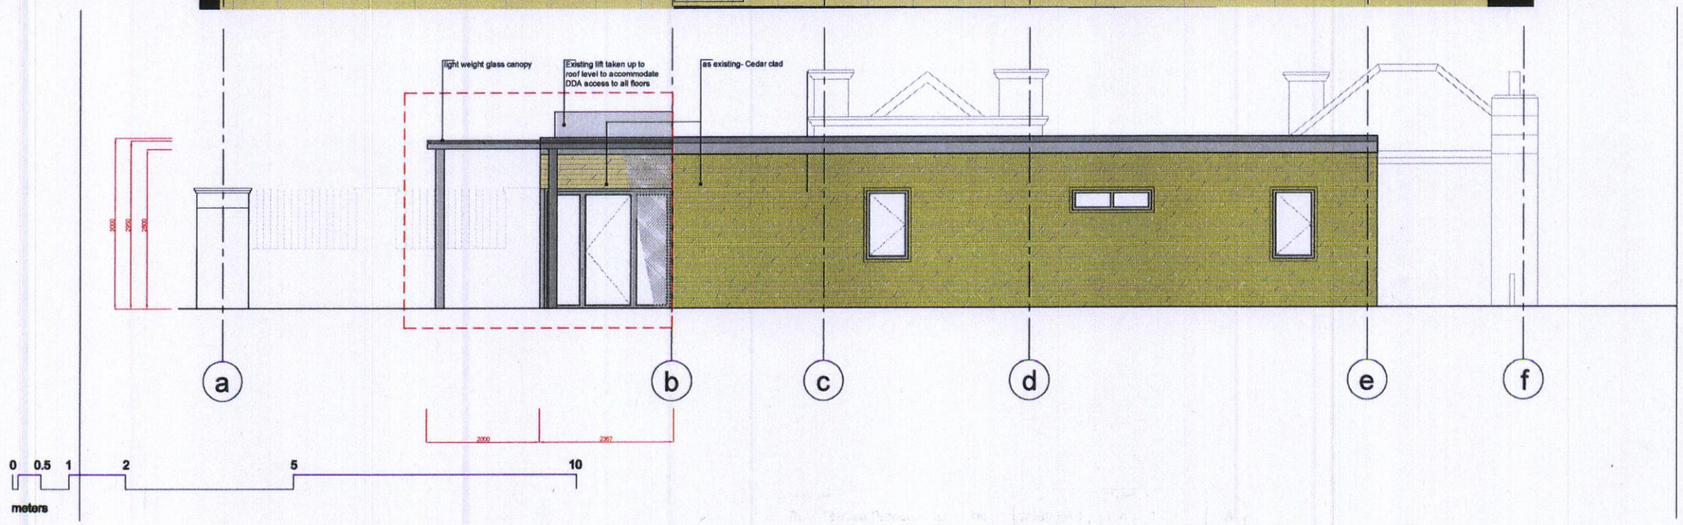

PURPOSE OF ISSUE	PLANNING

All dimensions shall be verified by the Contractor(s) on site prior to work commencing and relevant orders being placed.
Do not scale from this drawing and only work to written dimensions.
Any discrepencies to be brought to the attention of the Contract Administrator for instructions prior to proceeding.

Canopy

Existing canopy area to be enclosed

Proposed extended area to be enclosed

PLANNING
KD
ISSUED
RECD 12 OCT 2009

	INIT	RECD	DATE
M			
M			
M			
FOR ACTION			
M			

DATE	REV	COMMENTS
01.09.09	B	Reduction in the extent of the canopy. Canopy amended to a light weight glass canopy
23.07.09	A	Proposed roof lines indicated on the plan Existing lift taken up to roof level

dv
ARCHITECTS

Unit 4
Botanic Estate
198 Edge Lane
Fairfield
Liverpool
L7 9PL

Tel: 0151 228 4666
Fax: 0151 228 8666

PROJECT:	DATE:	DRAWN BY:	CHECKED BY:
GREAT JOHN STREET HOTEL GYM POD, ROOF TERRACE+CANOPY	26/05/09	JB	BH
DRAWING:	SCALE:	DRAWING NO:	REV:
Roof Terrace Proposed Elevation 3	1/100@A3	1134_212	B