This drawing must not be scaled. Discrepancies are to be reported to the Architect immediately.
All dimensions to be checked from site. All information to be subject to full site surveys.
This drawing or any portion of it may not be reproduced in any way without the consent of the Architect.

REV.	DETAILS	BY	DATE

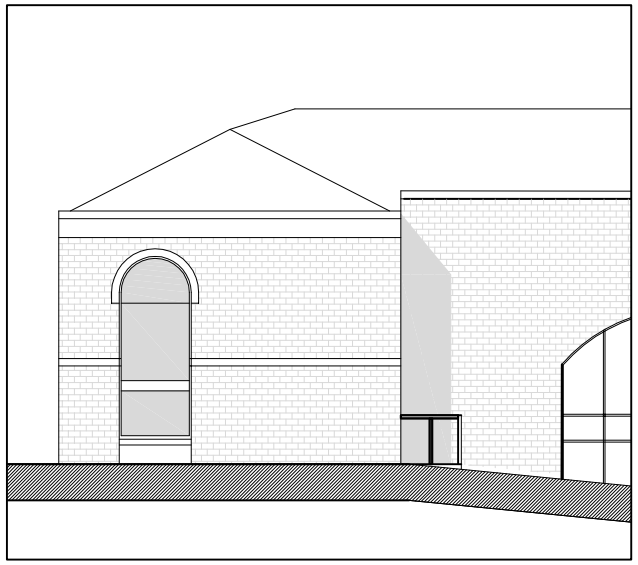

EXISTING NORTH ELEVATION @ 1:200

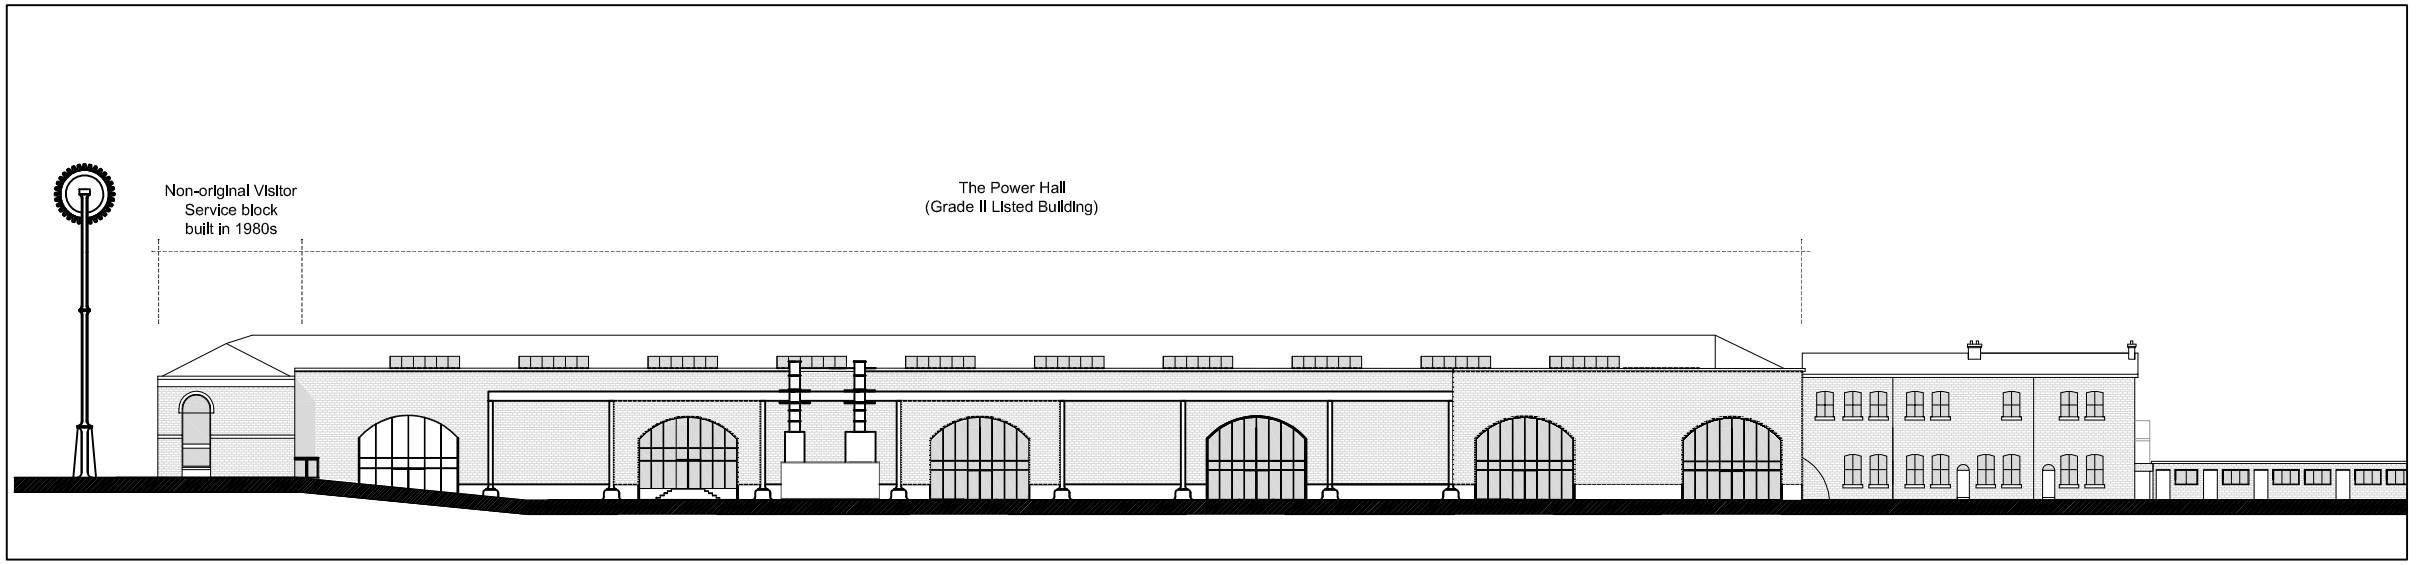

EXISTING NORTH ELEVATION OF THE POWER HALL @ 1:500

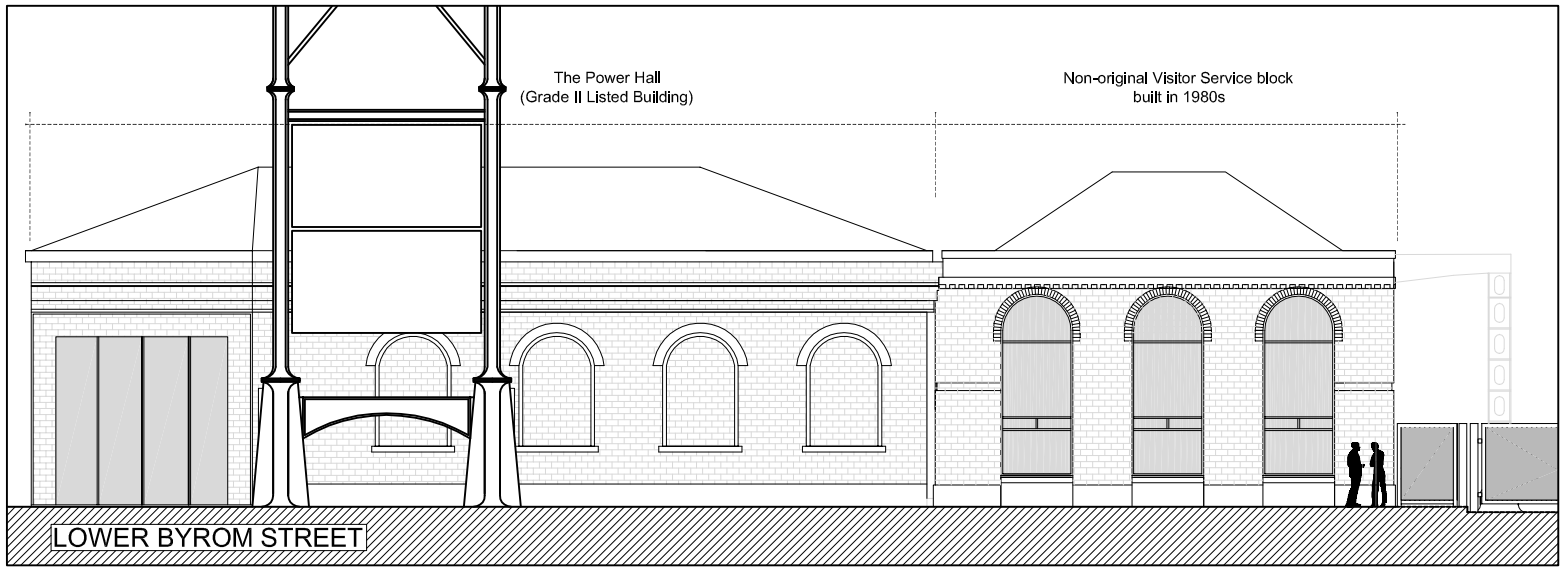

EXISTING EAST ELEVATION OF THE POWER HALL @ 1:200

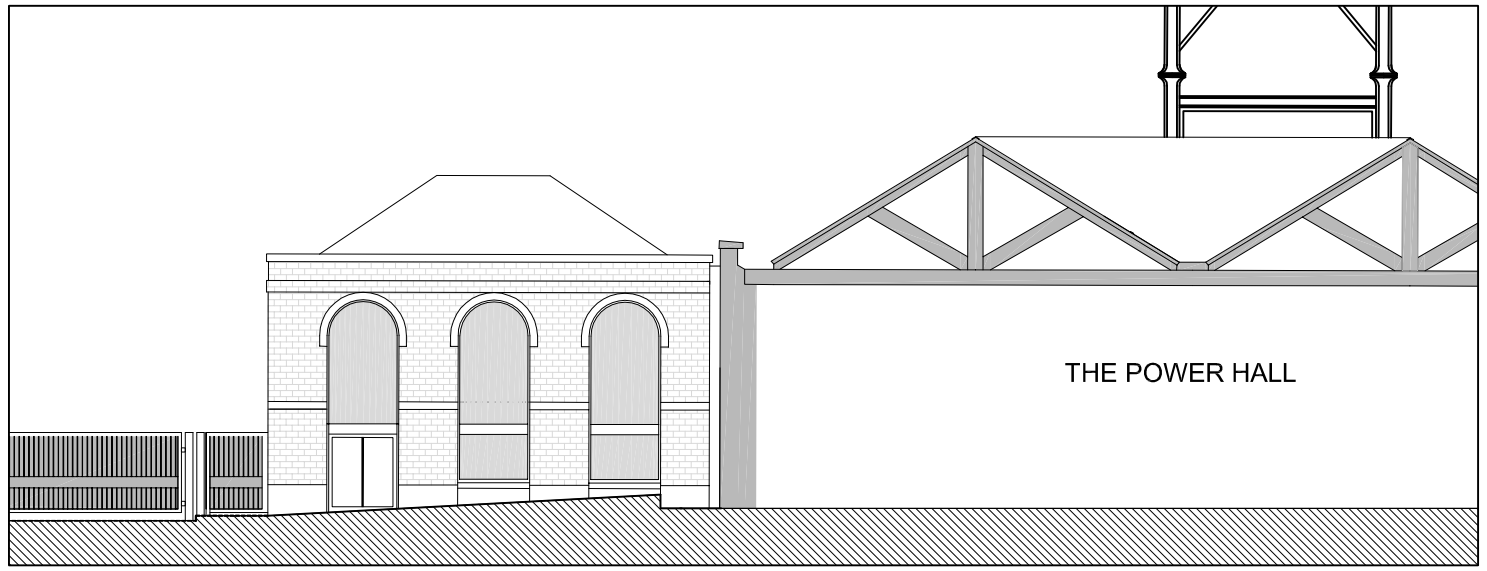

EXISTING WEST ELEVATION OF THE VISITOR SERVICE BLOCK AND TYPICAL SECTION OF THE POWER HALL @ 1:200

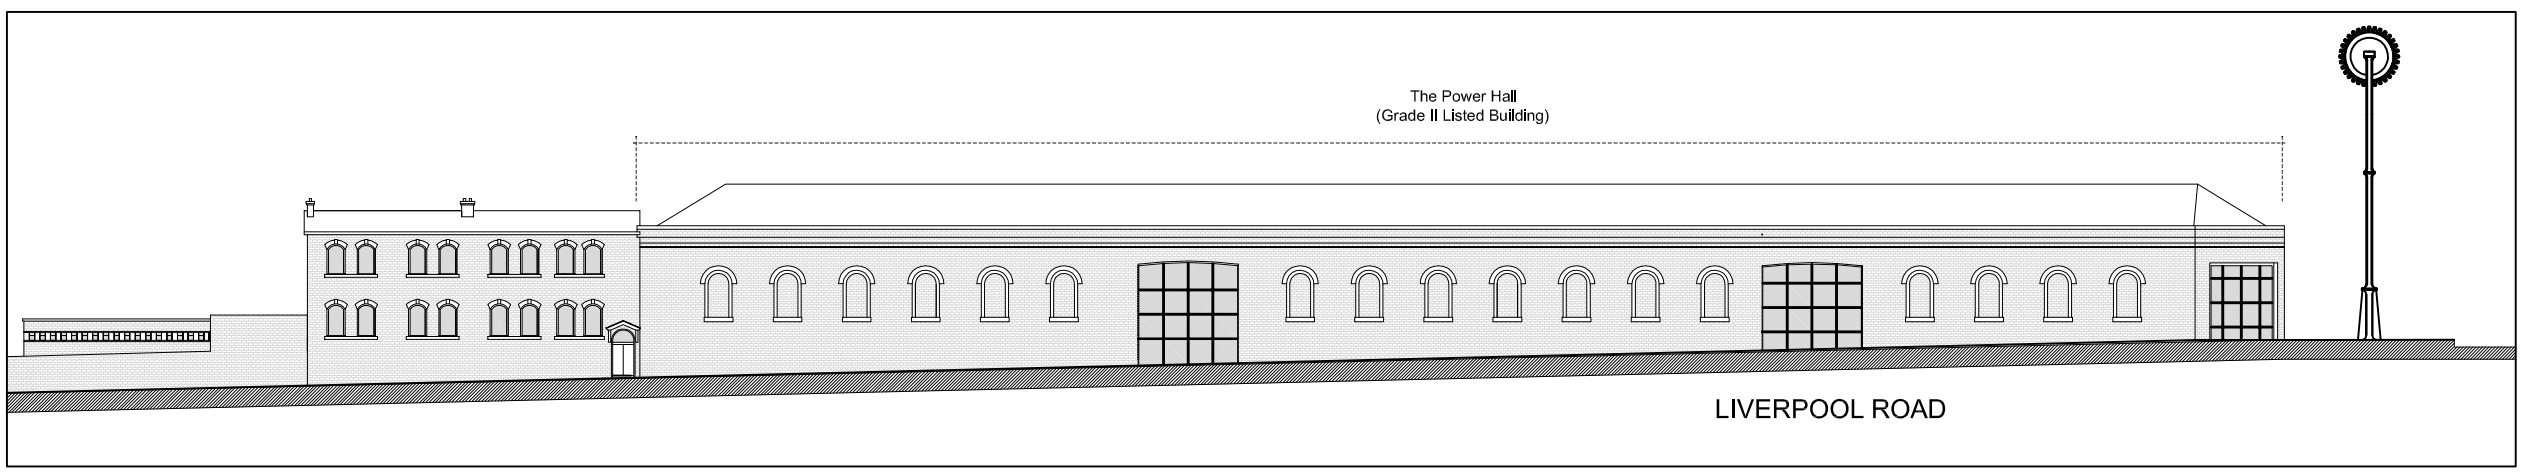

EXISTING SOUTH ELEVATION OF THE POWER HALL @ 1:200

FOR PLANNING

FOR DETAILS OF ALTERATIONS TO THE (GRADE II LISTED) POWER HALL PLEASE REFER TO LISTED BUILDING CONSENT APPLICATION AND THE DEMOLITION IN A CONERVATION APPLICATION

walker simpson architects
33 Piccadilly Manchester M1 1LQ
Tel 0161 228 7406 Fax 0161 228 7046

PROJECT: MOSI Entrance Gates
TITLE: EXISTING ELEVATIONS OF POWER HALL
SCALE: 1:200@A3 DATE: 130812
DRAWN: AG NUMBER: WSA.0302.P.35