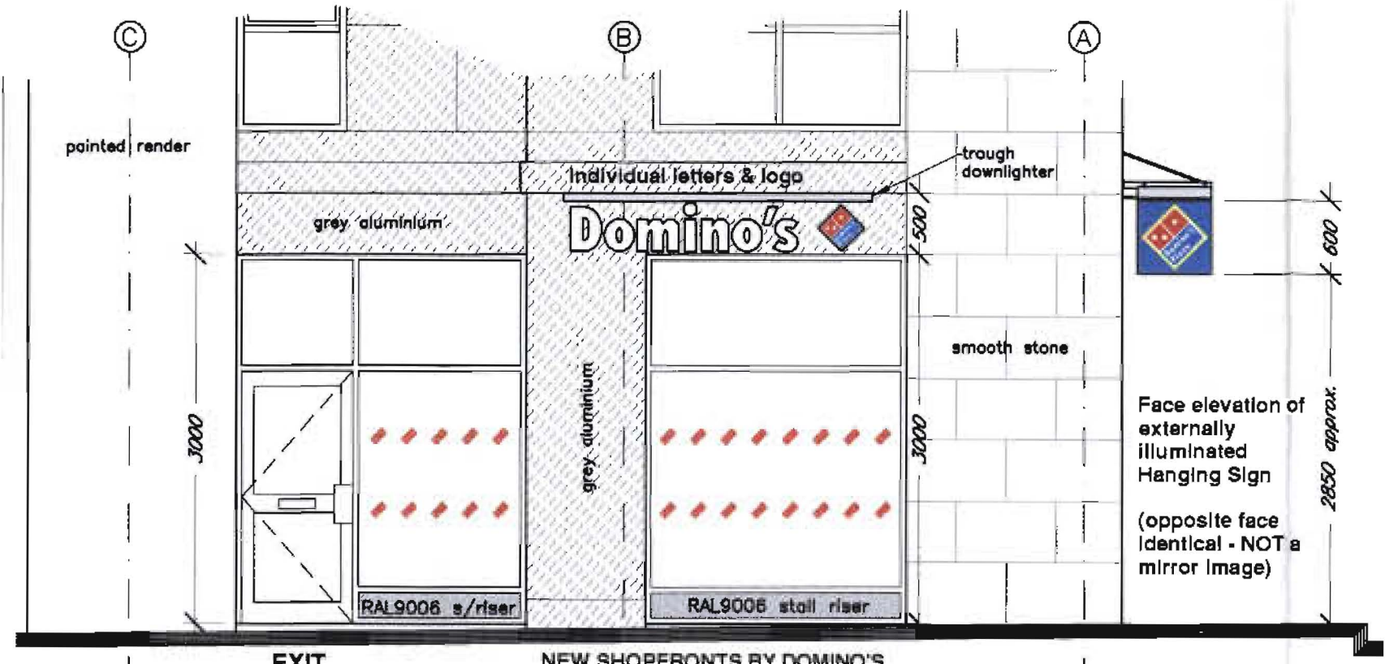


SIDE ELEV.

ALL SIGNAGE TO BE DESIGNED TO DOMINO'S STANDARD SIGNAGE SPECIFICATION, "IMAGE 2008 SIGN MANUAL" 1st. DRAFT, ISSUED 22/11/2007, OR AS SUBSEQUENTLY REVISED – THIS DOCUMENT TAKES PRECEDENCE OVER THE NOTES AND DETAILS SHOWN ON THIS DRAWING. Fixing and support details to be approved by Local Authority, all by specialist signage contractor. Main contractor to provide suitable flat grounds and electrical power tails for the signage. Projecting signage to have a minimum 2440mm clearance or as otherwise required by Local Authority. Signage projecting over the public highway will require a licence or an amendment to an existing licence under section 177 of the Public Highways Act 1980. The consent of the property owner is required under the Town & Country Planning Act 1990 Town & Country Planning (Control of Advertisements) Regulations 1992.

EXTERNALLY ILLUM. FASCIA SIGNS - New signs to comprise individual pin-mounted stainless steel letters reading "Domino's", powder coated white, mounted directly to face of building. Diamond logo to comprise pin-mounted stainless steel diamond with an applied vinyl face – diamond logo vinyl graphic in red/white/blue with a narrow yellow highlight surround. Illumination is external white fluorescent from above, with a continuous pelmet downlighter powder coated silver and extending only for the length of the sign.

EXTERNALLY ILLUMINATED PROJECTING HANGING SIGN - Projecting traditional style hanging sign comprising a double sided aluminium panel with applied vinyl graphic diamond logo – red/white/blue with narrow yellow highlight surround. Aluminium panel powder coated blue, brackets powder coated silver grey, RAL9006. The overall thickness of sign to be 30mm. Illumination is external white fluorescent from above, with pelmet downlighter powder coated silver.

LED "OPEN" SIGN - Slim blue 500mm ø circular aluminium box with "OPEN" in high intensity white coloured LEDs projecting from the face, hung on stainless steel wires internally behind shopfront glass.


RED VINYL DOTS ON DOOR - 288mm ø red vinyl dots applied to principal entrance door, arranged as the dots on the standard Domino's logo.

DOMINO WINDOW STICKERS - Where required, manifestation to glazing to be in accordance with Approved Documents M2 & M2. Manifestation bands to comprise miniature vinyl Domino's red & white domino logos, 153mm high @ 250mm centres at 2 levels, 850–1000mm and 1450–1600mm above FFL/GL.

SIGN COLOURS -
Blue RAL 5002
Vinyl Blue – Ultramark (Spandex) 5750T – Cobalt Blue
Acrylic Blue – Perspex 750
Red RAL 3020 (Traffic Red)
Vinyl Red – Ultramark (Spandex) 5730T
Acrylic Red – Perspex 431 or Plexiglass Rot 2757
Yellow – to match Pantone C37YY61/877
White RAL 9010
Silver Vinyl – Fasson Fascal 990QM (Silver metallic)
Silver powder coating – RAL9006

TYPEFACES -
"Domino's Pizza" – Futura Extra Bold Condensed.

NOTES -
Diamond logo must always be at 45deg.
Single domino dot must always be at the top.
Small ® to be incorporated at bottom of diamond logo.

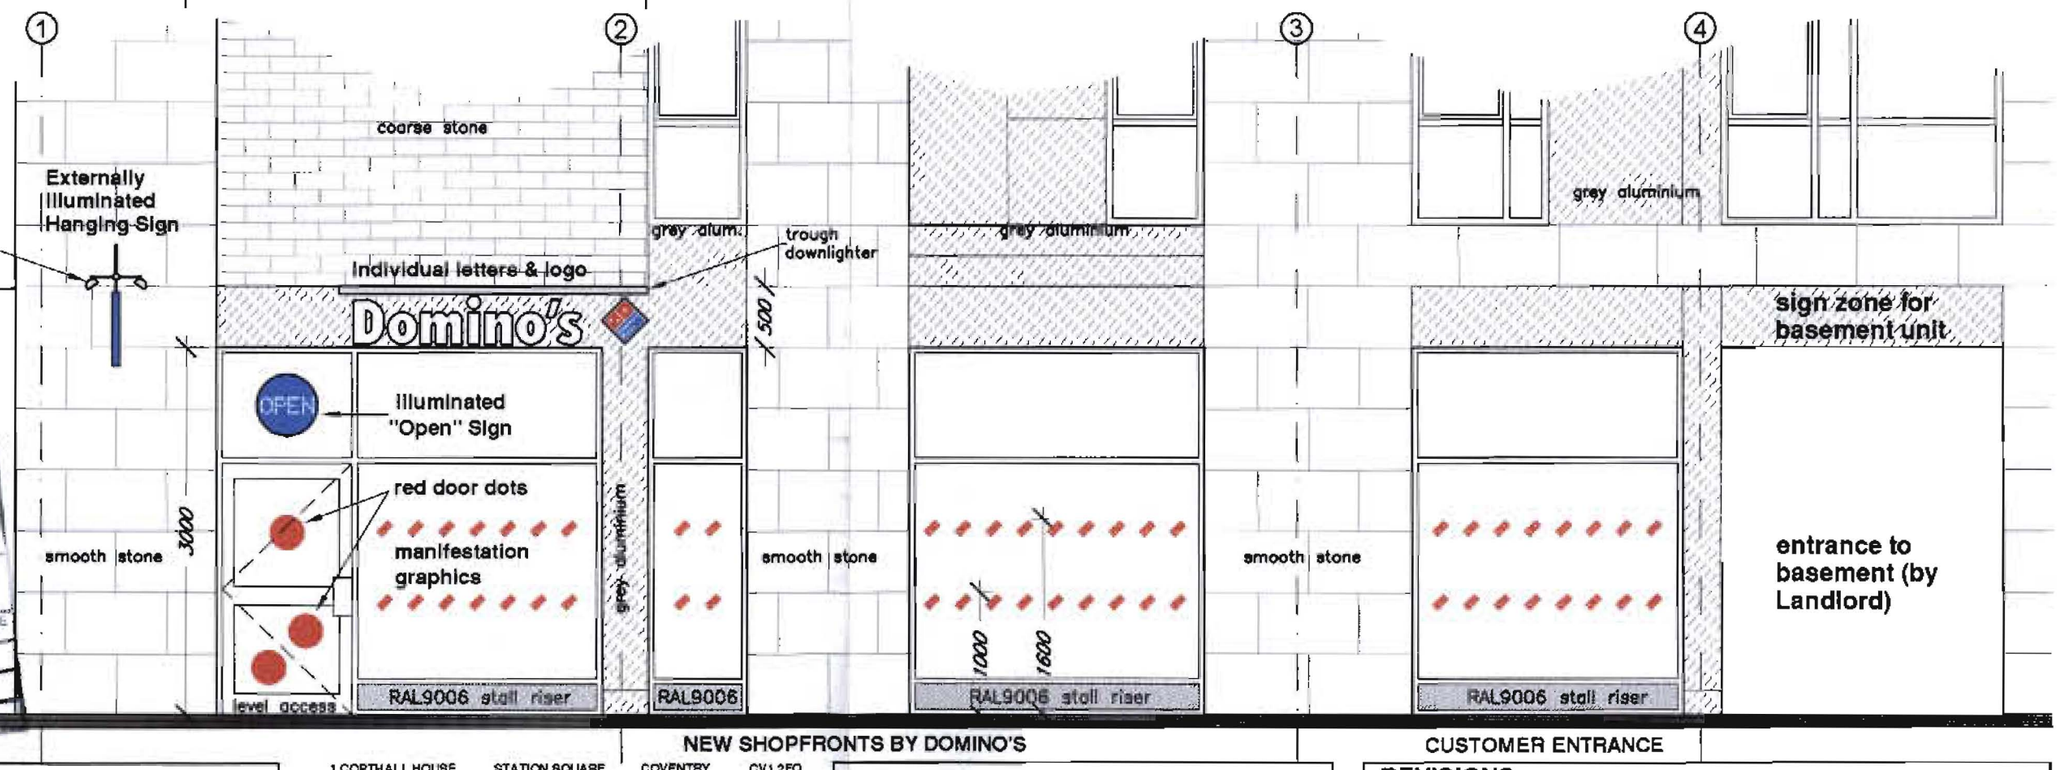

- 6 MAY 2008

HATTRELL AND PARTNERS
CHARTERED ARCHITECTS

1 COPTHALL HOUSE STATION SQUARE COVENTRY CV1 2FQ
TELEPHONE 024 7622 6446 E-mail cov@hattrell.co.uk
FACSIMILE 024 7652 0460 Web www.hattrell.co.uk

ARTHUR HOUSE CHORLTON STREET MANCHESTER M1 3EJ
TELEPHONE 0161 236 3521 E-mail admin@manhattrell.co.uk
FACSIMILE 0161 228 7801 Web www.hattrell.co.uk

COVENTRY MANCHESTER FOUNDED 1894

C4338-SF03 D

Domino's Pizza Group Ltd.,
Proposed Development (fit-out of Developer unit),
York St. / Grosvenor St., All Saints, Manchester M1 7XN,
PROPOSED SIGNAGE.

SCALE 1:50 A3

DATE 25/02/2008 DRAWN BY BSC

Contractor must verify all dimensions on the site before commencing any work or preparing manufacturers drawings

REVISIONS	
A	REDRAWN as DPG layout C4338-E01-EN3. 07/03/08 BSC
B	REDRAWN following comments from Planner. 02/04/08 BSC
C	REDRAWN following further comments from Planner. 12/04/08 BSC
D	Film omitted as requested by Planner. 02/05/08 BSC