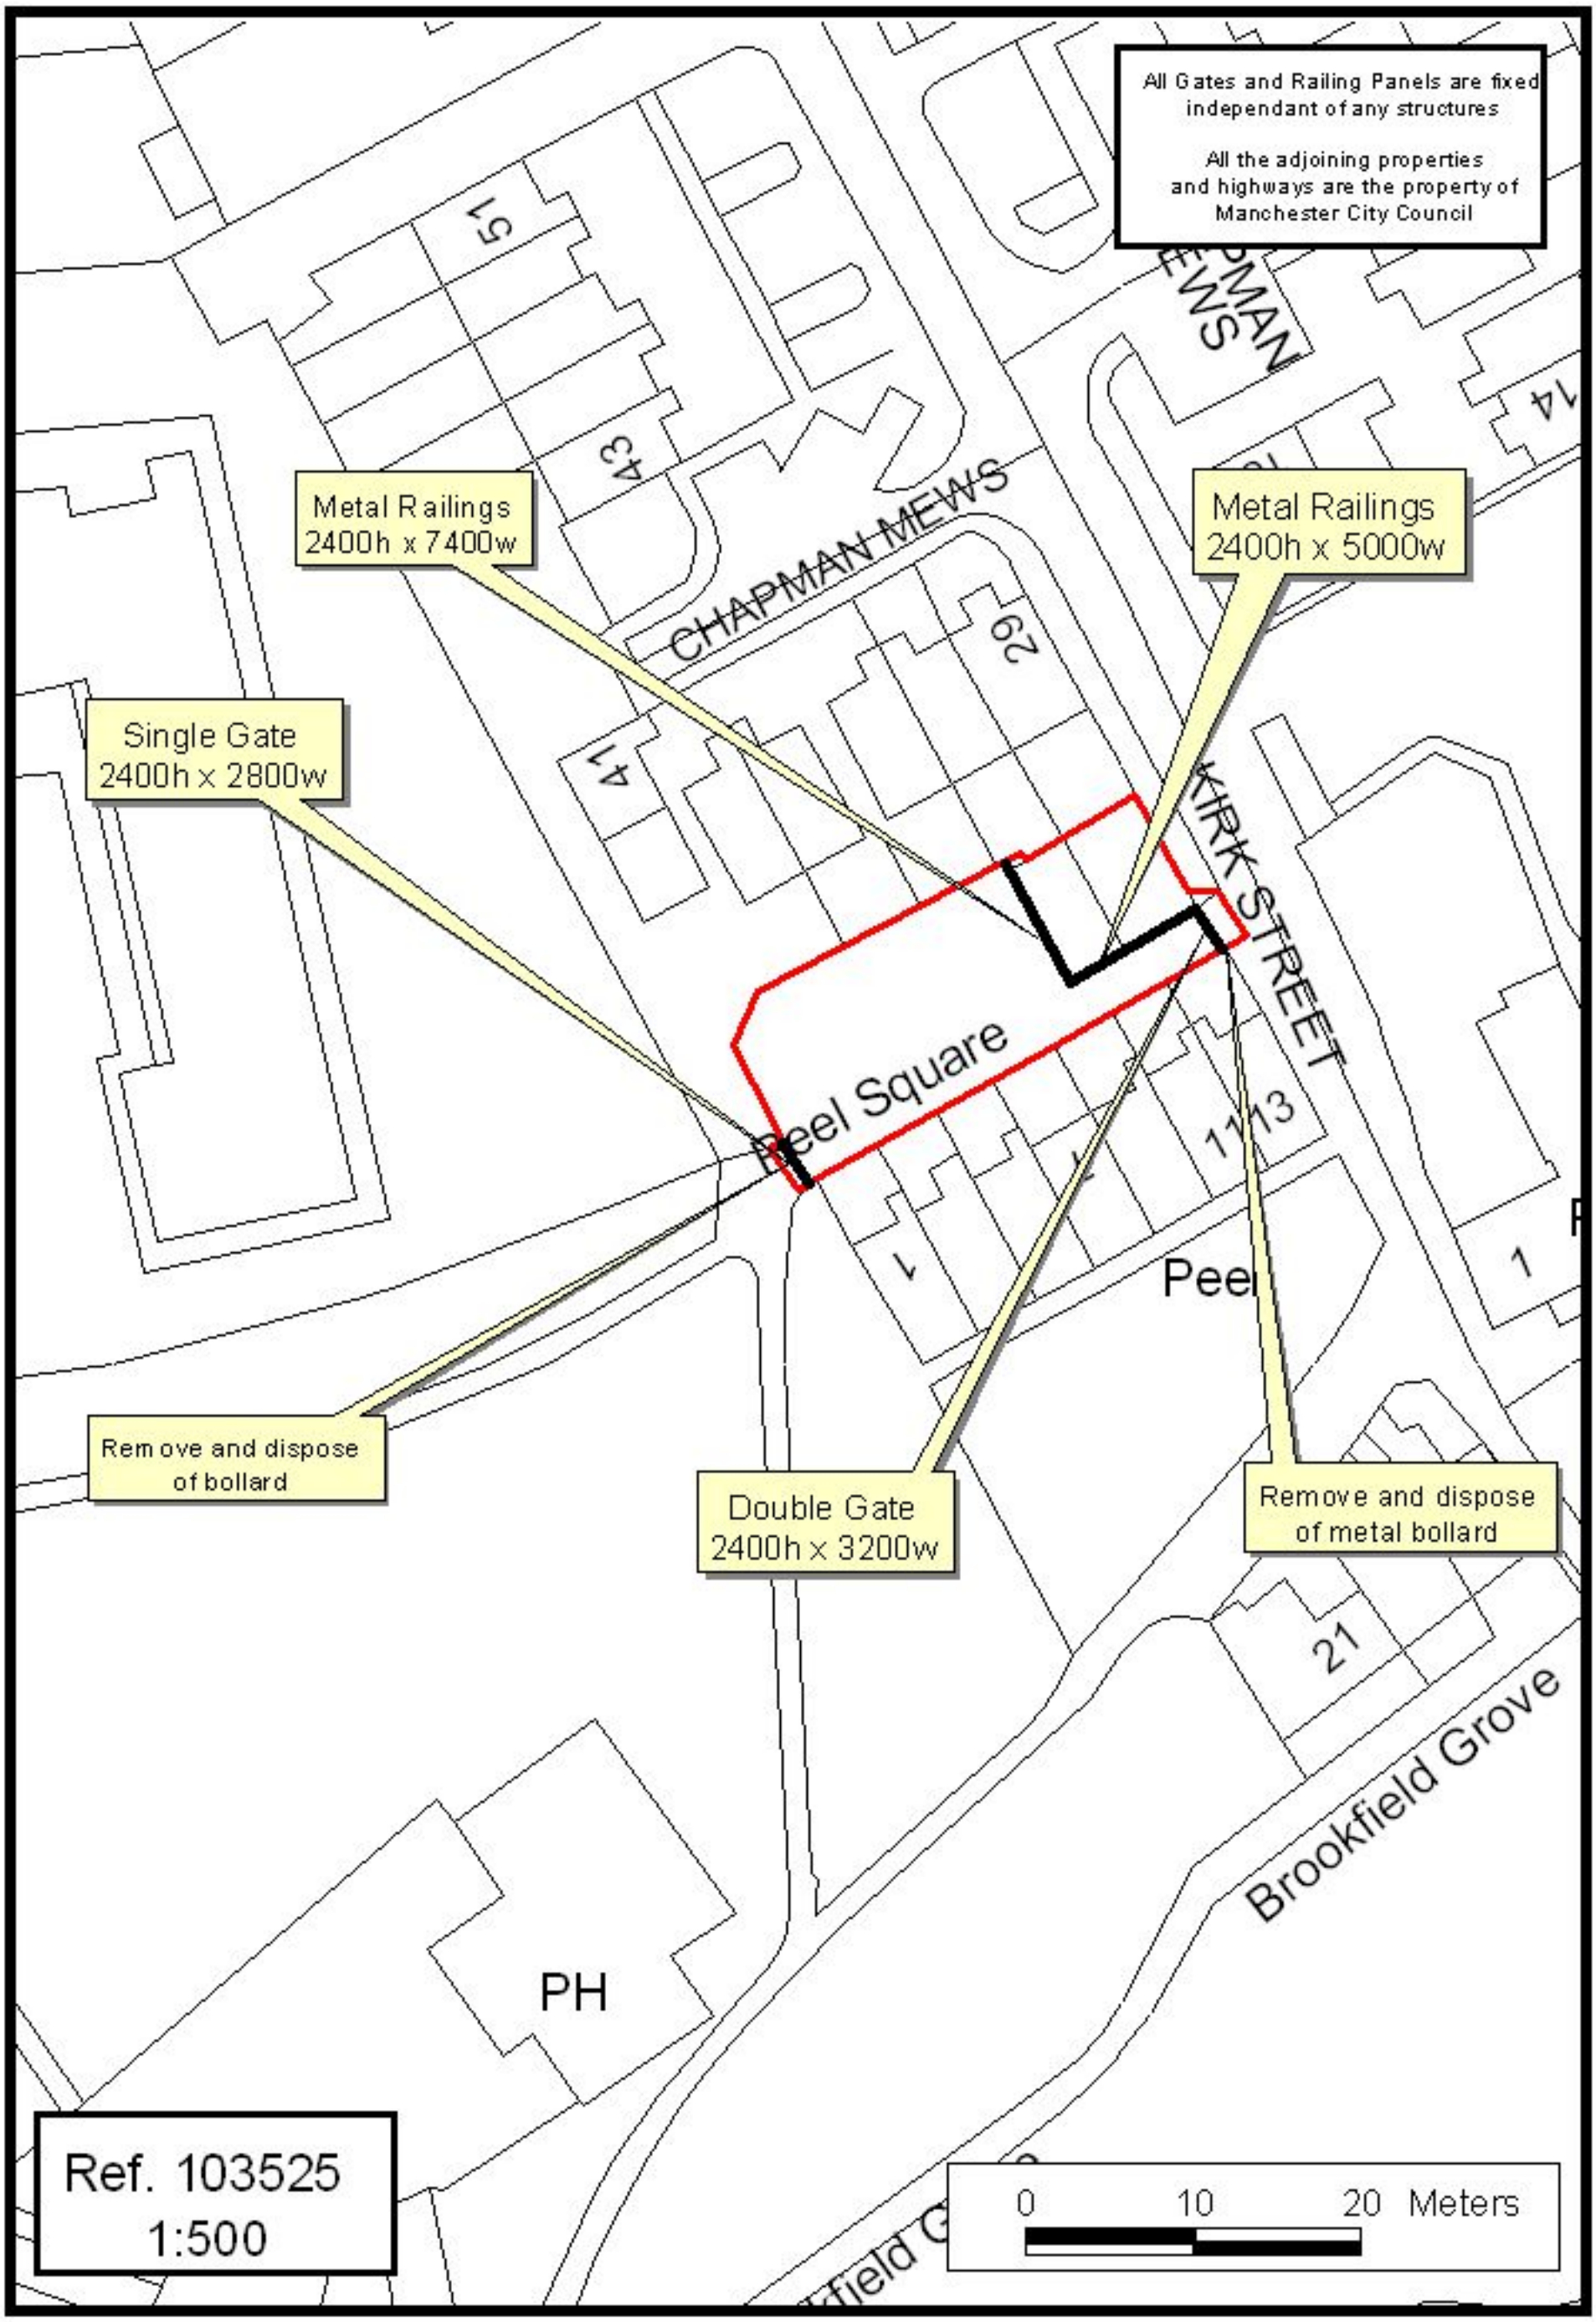
All Gates and Railing Panels are fixed independant of any structures
All the adjoining properties and highways are the property of Manchester City Council
Metal Railings 2400h x 7400w
Metal Railings 2400h x 5000w
Single Gate 2400h x 2800w
Double Gate 2400h x 3200w
Remove and dispose of bollard
Remove and dispose of metal bollard
CHAPMAN MEWS
KIRK STREET
Peel Square
Peel
Brookfield Grove
PH
51
43
41
29
14
1
1113
21
Ref. 103525
1:500
0 10 20 Meters