Do not scale off this drawing. All dimensions to be checked on site prior to manufacture and construction. This drawing is the property of Harrison Ince Partnership and should not be reproduced without permission.
All discrepancies to be brought to the attention of the architect immediately.
This drawing to be read in conjunction with the specification / bill of quantities and related drawings.

REVISIONS

–	FIRST ISSUE	DD/MM/YY XX

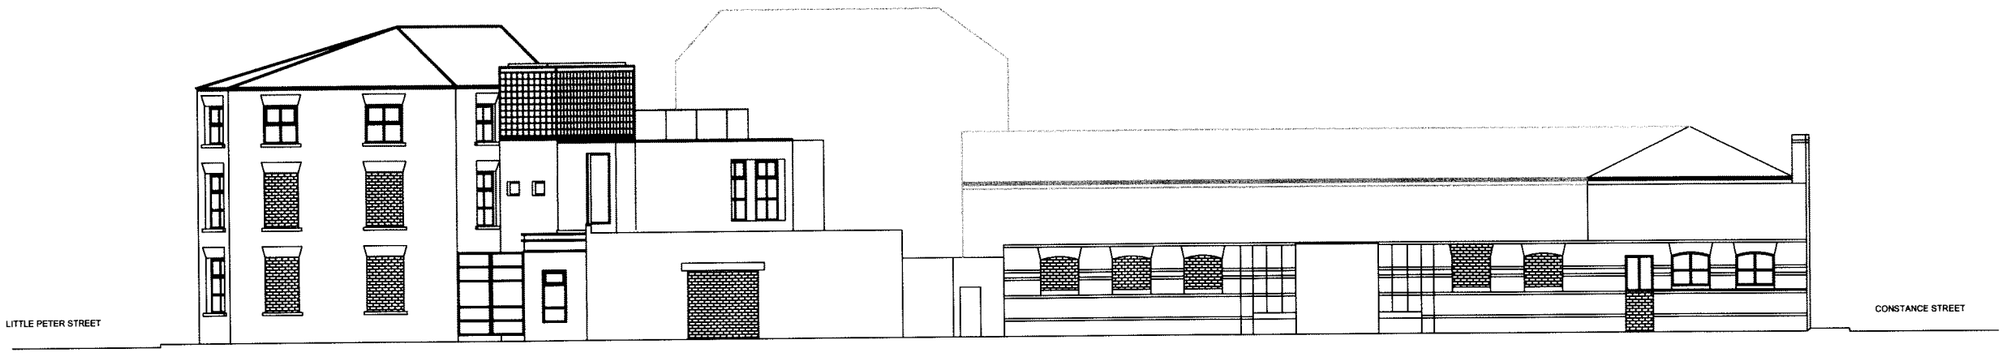

COMMERCIAL STREET ELEVATION

HARRISON INCE
ARCHITECTS INTERIOR DESIGNERS

2, Jordan Street, Knott Mill
Manchester M15 4PY
Tel: 0161 236 3850
Fax: 0161 236 9997
E Mail: cad@harrison-ince.co.uk

client

project **KNOTT MILL CREATIVE QUARTER**

title **COMMERCIAL ST EXISTING ELEVATIONS**

date	OCT 2007	scale	1:200 @ A3
job no.	IF08	drwg. no.	AS02/A
drawn	CAD	checked	

Do not scale off this drawing. All dimensions to be checked on site prior to manufacture and construction. This drawing is the property of Harrison Ince Partnership and should not be reproduced without permission.
All discrepancies to be brought to the attention of the architect immediately.
This drawing to be read in conjunction with the specification / bill of quantities and related drawings.

REVISIONS			
–	FIRST ISSUE	DD/MM/YY	XX

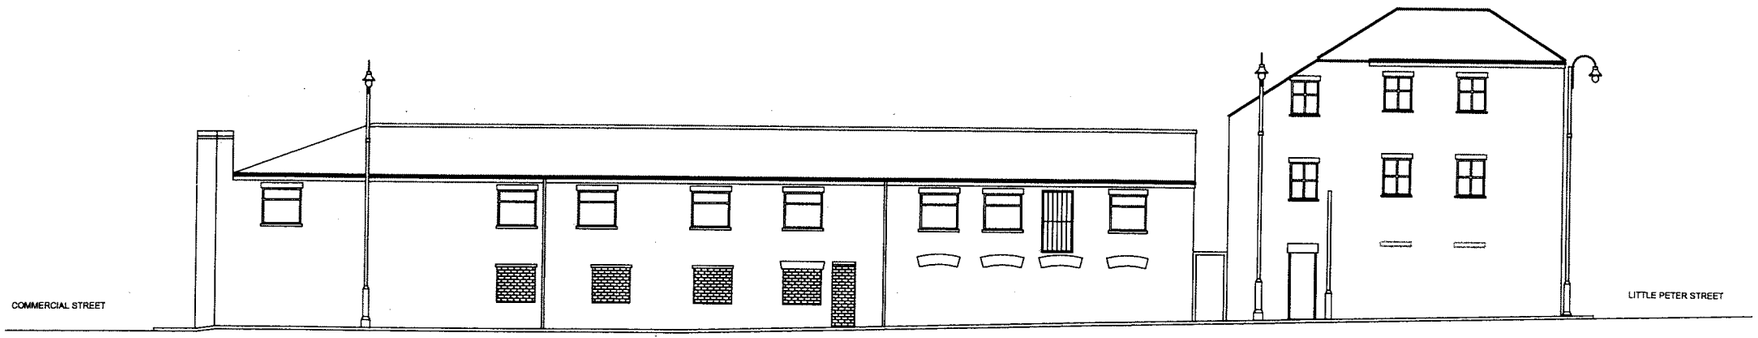

CONSTANCE STREET ELEVATION

HARRISON INCE
ARCHITECTS INTERIOR DESIGNERS
2, Jordan Street, Knott Mill
Manchester M15 4PY
Tel: 0161 236 3050
Fax: 0161 236 9807
E Mail: mail@harrison-ince.co.uk

client

project: KNOTT MILL CREATIVE QUARTER

title: COMMERCIAL ST EXISTING ELEVATIONS

date	OCT 2007	scale	1:200 ● A3
job no.	IF08	drwg. no.	AS02/B
drawn	CAD	checked	

Do not scale off this drawing. All dimensions to be checked on site prior to manufacture and construction. This drawing is the property of Harrison Ince Partnership and should not be reproduced without permission.
All discrepancies to be brought to the attention of the architect immediately.
This drawing to be read in conjunction with the specification / bill of quantities and related drawings.

REVISIONS

–	FIRST ISSUE	DD/MM/YY XX

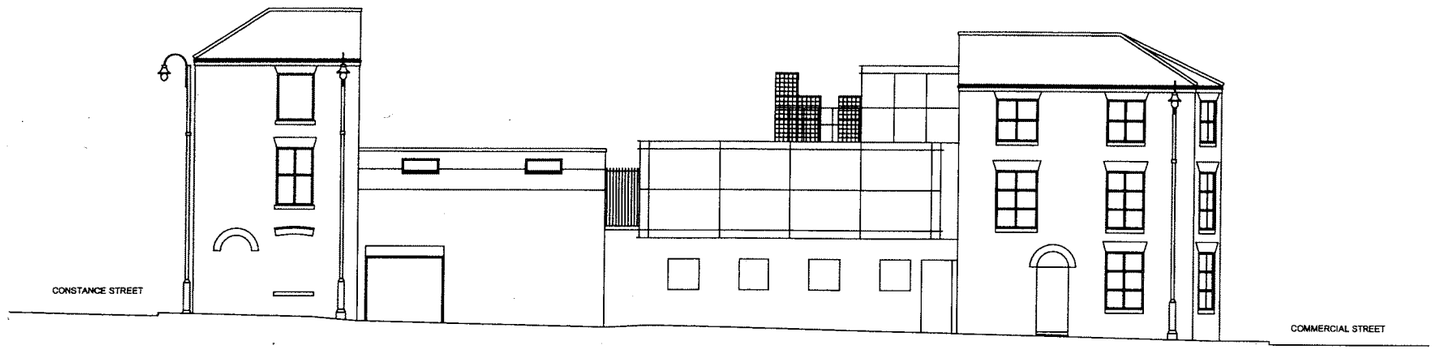

LITTLE PETER STREET ELEVATION

HARRISON INCE
ARCHITECTS INTERIOR DESIGNERS
2, Jordan Street, Knott Mill
Manchester M15 4PY
Tel: 0161 228 3800
Fax: 0161 228 9867
E Mail: ea@harrison-ince.co.uk

client

project KNOTT MILL
CREATIVE QUARTER

title COMMERCIAL ST
EXISTING ELEVATIONS

date	OCT 2007	scale	1:200 @ A3
job no.	IF08	drwg. no.	AS02/C
drawn	CAD	checked	